


Stairs installed nearby at Stockport Road




Stairs installed nearby at Stockport Road

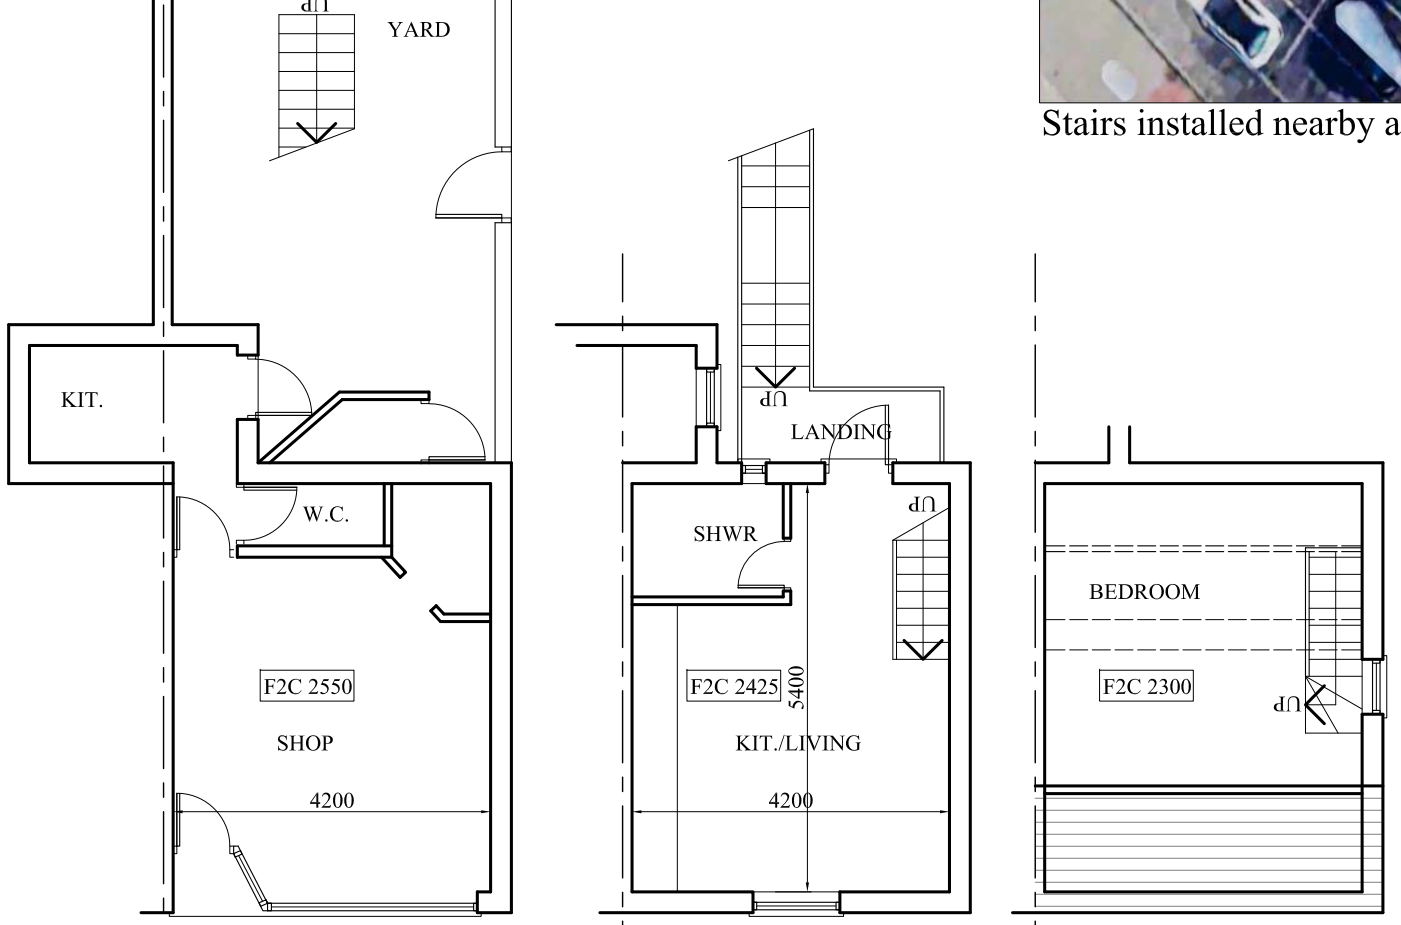


GROUND FLOOR PLAN

FIRST FLOOR PLAN

2ND FLOOR PLAN

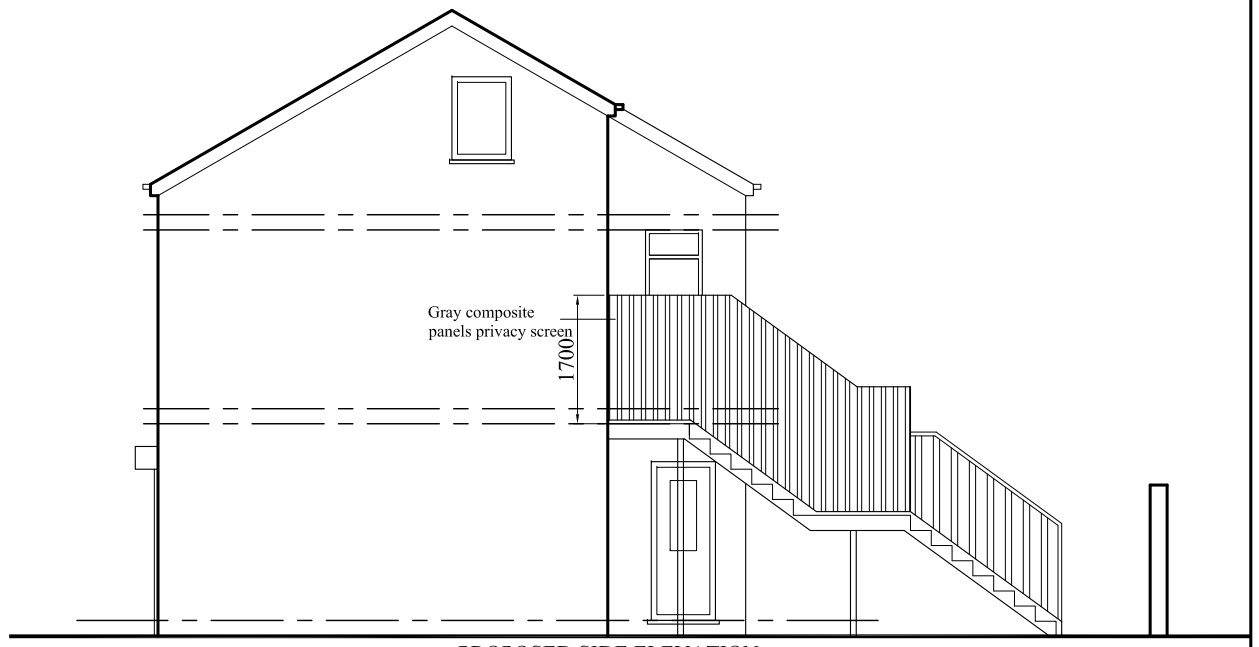

PROPOSED SIDE ELEVATION

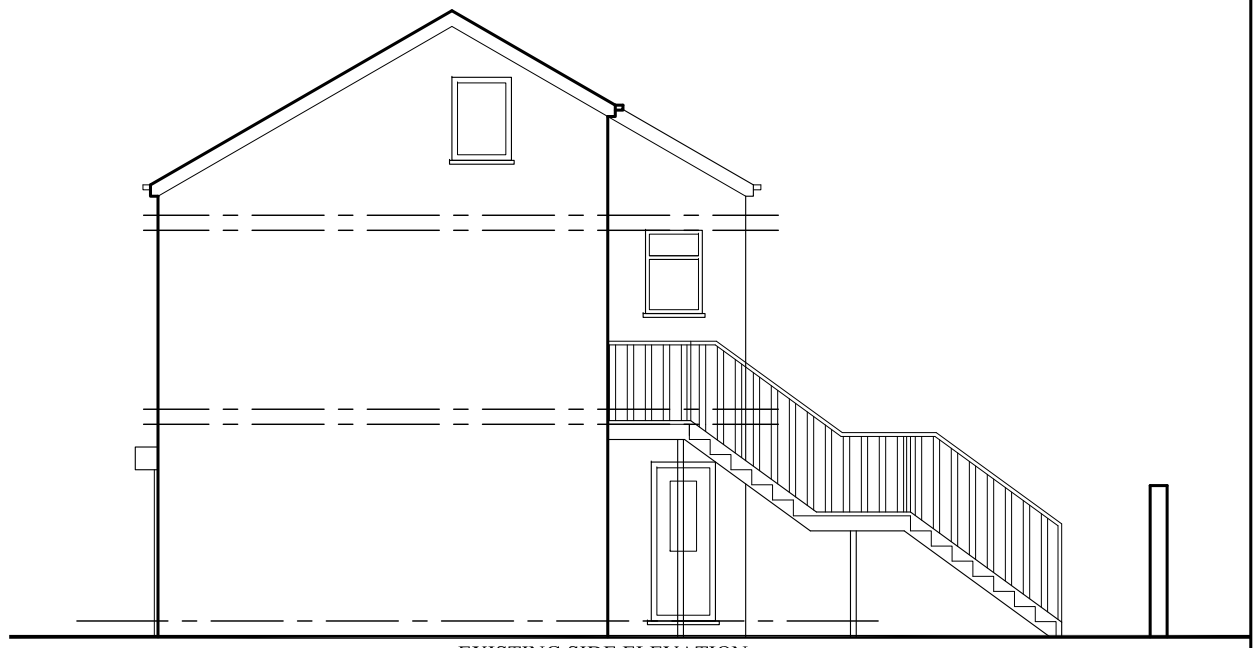

EXISTING SIDE ELEVATION

PURPOSE OF ISSUE	PLANNING

Do not scale from this drawing. All information should be checked by the contractor on site before commencing work. Any discreprencies should be reported to NA Design immediately. All rights are reserved and are not transferable. Unauthorised reproductions of this drawing are not permitted.

PROJECT
2 Albert Road
Levenshulme, MCR

CLIENT
Mr. M. Salim

DRAWING TITLE
Floor Plan

JOB No
-

DRAWING No
NA-P01

SCALE
1:100 @ A3

DATE
Jan. 2026

REVISION
-

DRAWN
NA

CHECKED BY

t: 0782 895 3405
e: nadesignandbuilds@gmail.com

na design