
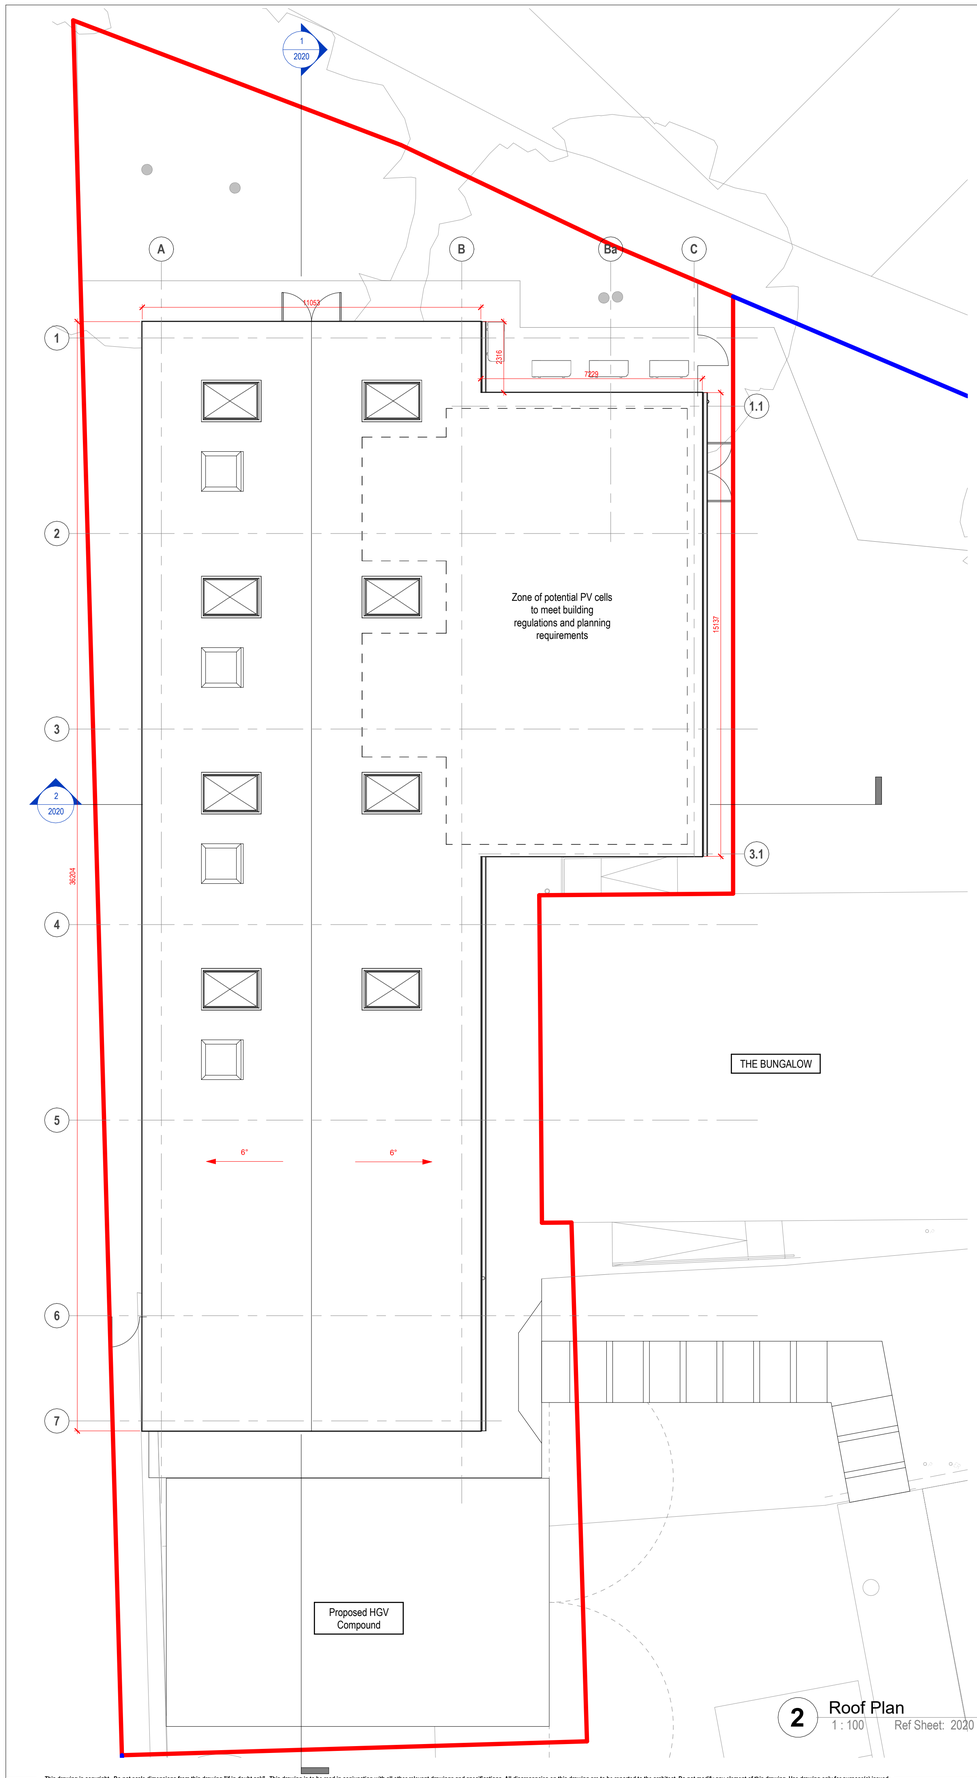



## 2 Roof Plan

1 : 100 Ref Sheet: 2020

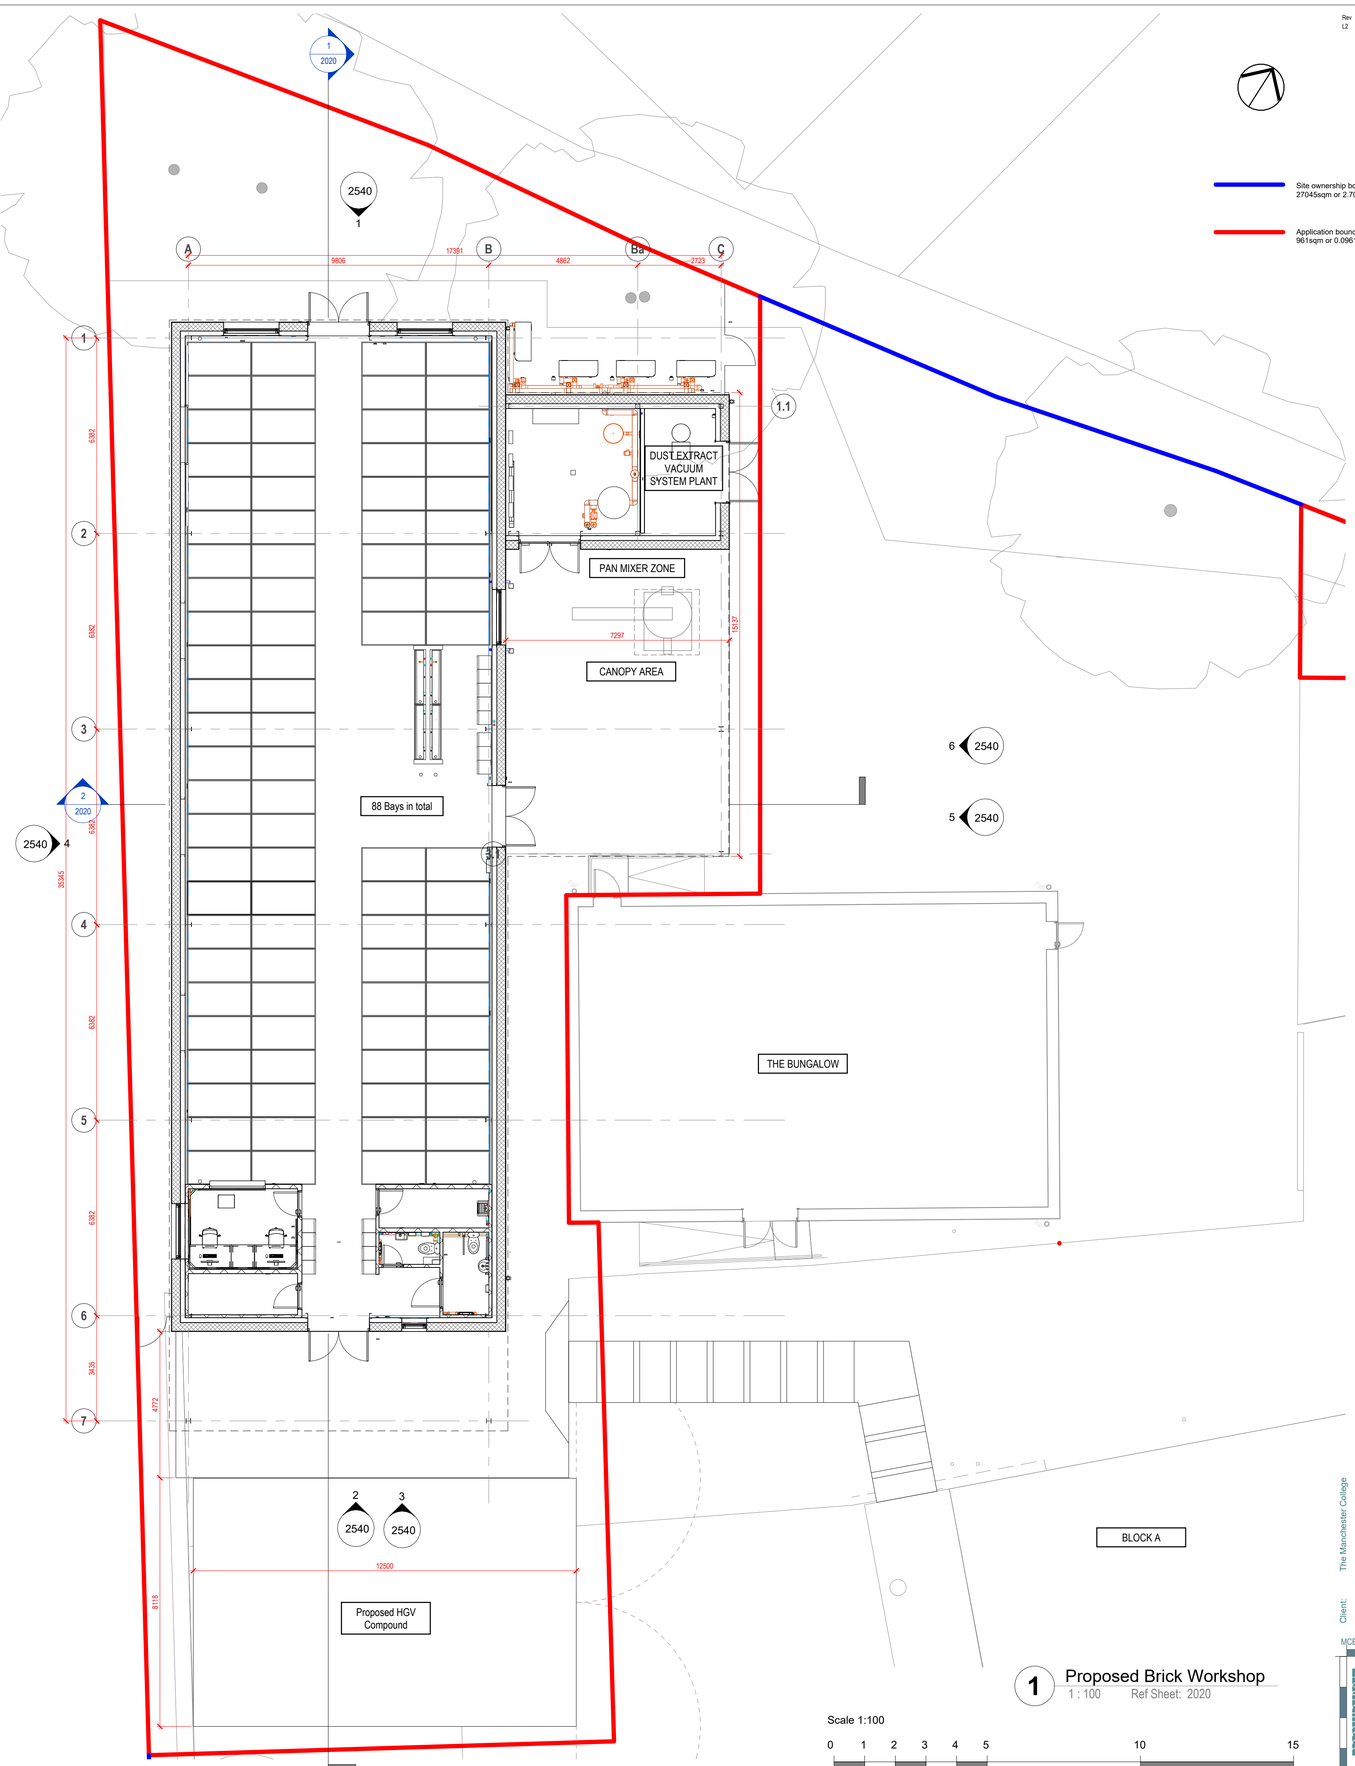


## 1 Proposed Brick Workshop

1 : 100 Ref Sheet: 2020

Scale 1:100

0 1 2 3 4 5 10 15

Site ownership boundary
27045sqm or 2.7045ha

Application boundary
961sqm or 0.0961ha

Rev Revision Notes
L2 I180 - Windows and ventilation louvres omitted to SW and NE facades and roof cowls added

MCBW-10A-V0-XX-DR-A-0201-L2

Client: The Manchester College
Project: LTE-Wythenshawe Brickwork
Job No.: 1462
Date: 15/7/25
BIM Model: MCBW-10A-M3-WB
QA: AP ADS
Scale: 1 : 100@A1
Drawing: **Proposed Brick Workshop Plan**
Rev notes: I180 - Windows and ventilation louvres omitted to SW and NE facades and roof cowls added

MCBW-10A- V0- XX- DR- A- **0201**-L2

10architect unit 16, 12 hilton street, Stretford, m1 1jf

This drawing is copyright. Do not scale dimensions from this drawing "if in doubt ask". This drawing is to be read in conjunction with all other relevant drawings and specifications. All discrepancies on this drawing are to be reported to the architect. Do not modify any element of this drawing. Use drawing only for purpose(s) issued.