
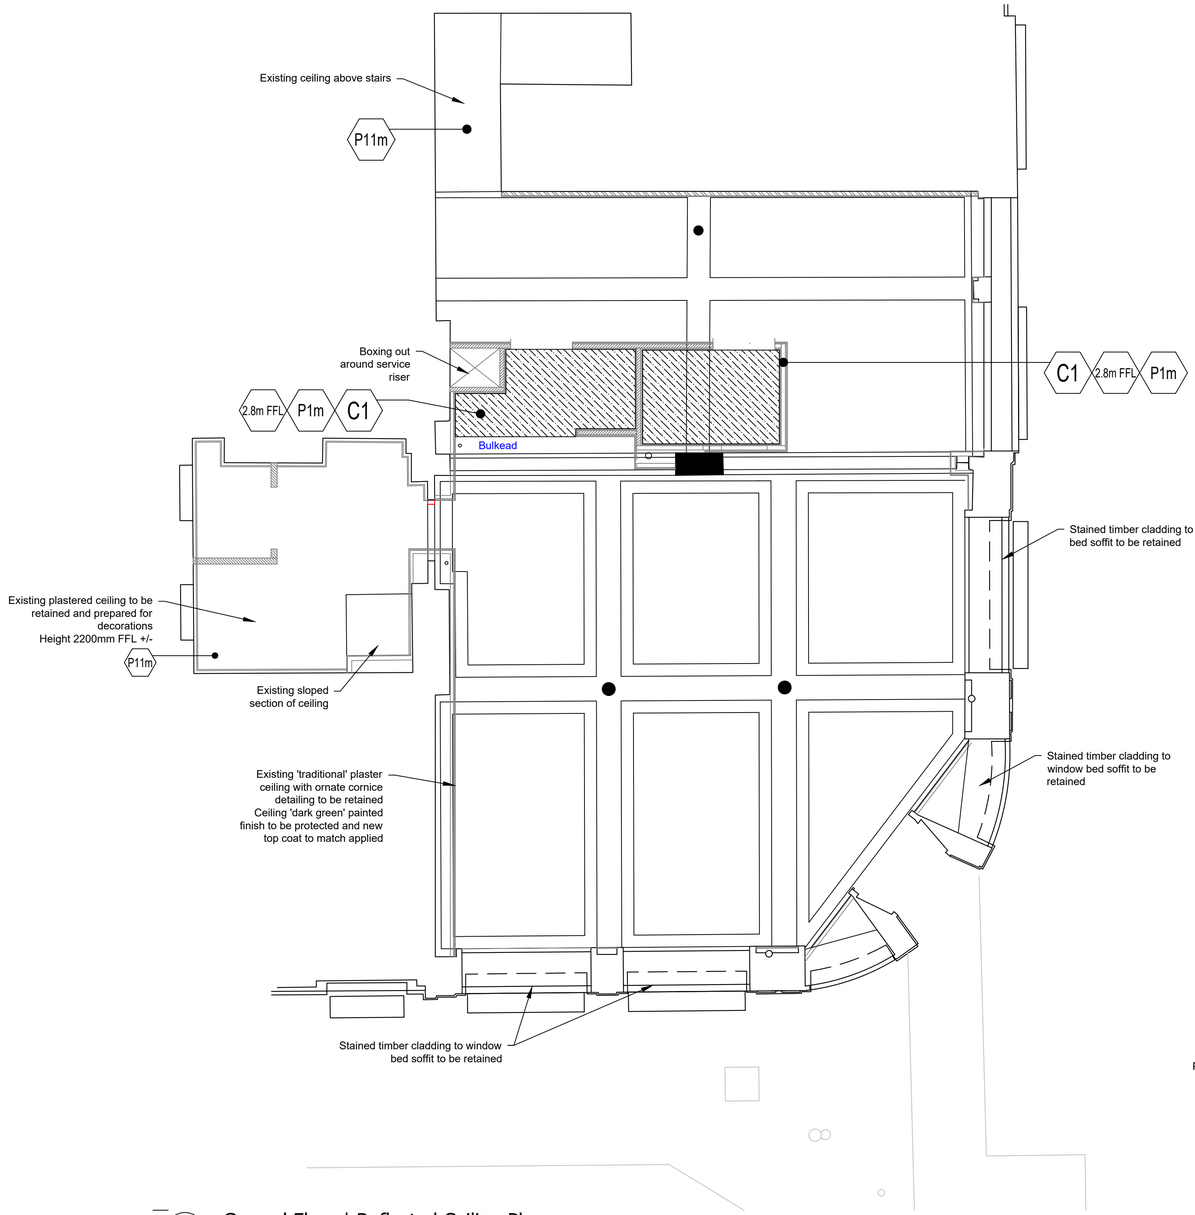


03 Ground Floor | Reflected Ceiling Plan

Scale: 1:50@A1

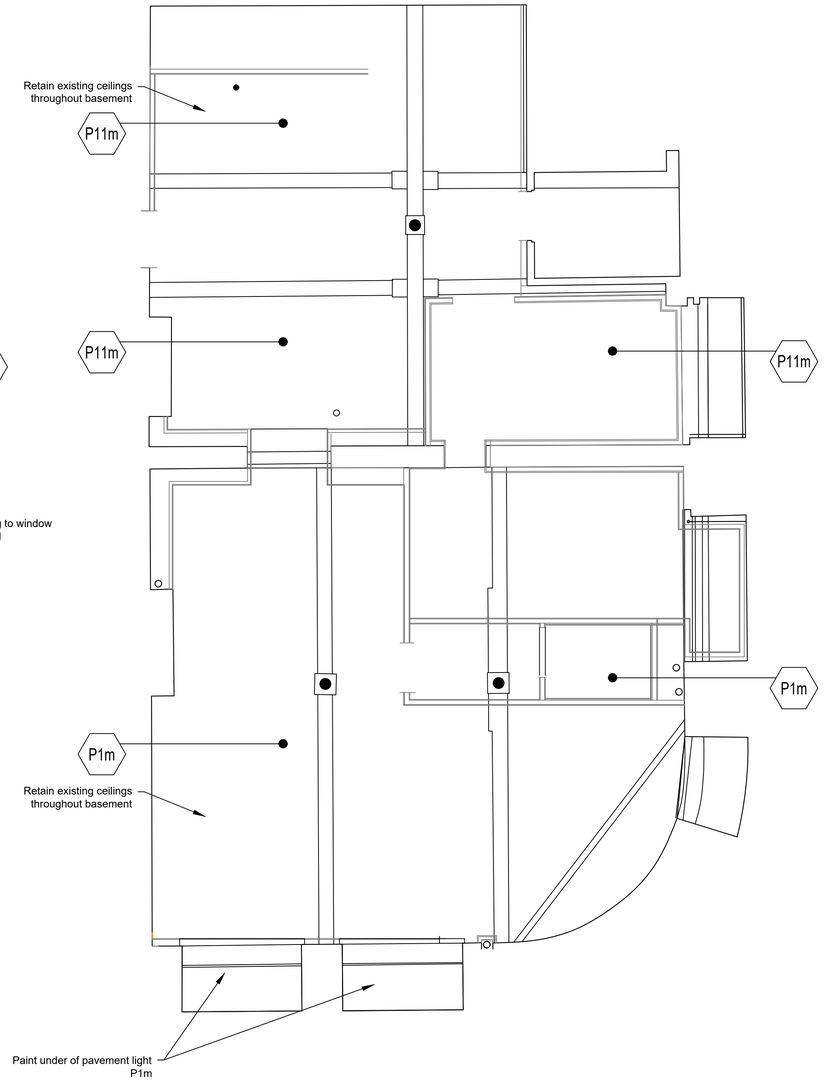

03 Basement | Reflected Ceiling Plan

Scale: 1:50@A1

Ceiling Type

C1

Type CF1
Application: Front of House
Min Fire Rating: n/a
Min Acoustic: None
Nominal Thickness: n/a
Build up:
British Gypsum Casoline MF suspended system
with 1x layer 12.5mm Wall board

Installed to manufacturers guidelines

C2

Type CF2
Application: BOH Areas
Min Fire Rating: n/a
Min Acoustic: None
Nominal Thickness: n/a
Build up:
600 x600 Square Edge Ceiling Tile
Lay-in Grid Ceiling
Vinyl Faced
Wipeable Surface / Kitchen Grade

Installed to manufacturers guidelines

Paint Type

m	Use	Internal walls & ceilings
	Supplier	Dulux Trade
	Type	Dulux Diamond Matt
	Sheen	2-5 %
e	Use	Internal walls & ceilings
	Supplier	Dulux Trade
	Type	Dulux Diamond Eggshell
	Sheen	10-25%
s	Use	Internal Woodwork
	Supplier	Dulux Trade
	Type	Dulux Diamond Satinwood
	Sheen	25-35 %
g	Use	Internal Woodwork
	Supplier	Dulux Trade
	Type	Dulux High Gloss
	Sheen	85% +

Colour Reference

P1 / RAL 7032	Ref	P1
	Range	Dulux Trade
	Colour	RAL 7032 Pebble Grey
	LRV	43
P2 / RAL 7033	Ref	P2
	Range	Dulux Trade
	Colour	RAL 7033 Cement Grey
	LRV	22
P5 / 90YY 15 / 279	Ref	P2
	Range	Dulux Trade
	Colour	90YY 15 / 279 Ludlow Falls
	LRV	TBA
P11 / Pure White	Ref	P11
	Range	RAL Classic
	Colour	RAL 9010 Pure White
	LRV	85
P12 / Anthracite Grey	Ref	P12
	Range	RAL Classic
	Colour	RAL 7016 Anthracite Grey
	LRV	8

REVISION	DATE	DETAILS

PROJECT
77 Mosley Street
Manchester

JOE & THE JUICE

FLOOR
Ground & Basement

DRAWING TITLE
Reflected Ceiling Plan

SCALE 1:50	PAPER SIZE A1
DRAWING NUMBER 7042-03.1	REVISION E
DRAWN BY SE	DATE March 25
STATUS L1	

designtime
adt@adesigntime.com
www.designtime.uk.com
2-Work, 7 Cutter Mill
Tileyard North WF1 5FY