

NOTES:
DO NOT SCALE FROM THIS DRAWING. ALL LEVELS, ANGLES AND DIMENSIONS TO BE CHECKED ON SITE PRIOR TO COMMENCEMENT OF WORKS.

THIS DRAWING IS TO BE READ IN CONJUNCTION WITH ALL RELEVANT BARKER ASSOCIATES DRAWINGS, SCHEMATICS, ARCHITECTS, STRUCTURAL AND ALL OTHER SERVICES DRAWINGS, SPECIFICATIONS AND SCHEDULES.


THE SOLAR PV INSTALLED ON THESE PITCHED ROOFS WILL BE IN ACCORDANCE WITH PERMITTED DEVELOPMENT RIGHTS, AND ANY INSTALLED EQUIPMENT WILL NOT EXCEED 0.2M BEYOND THE PLANE OF THE ROOF SLOPE

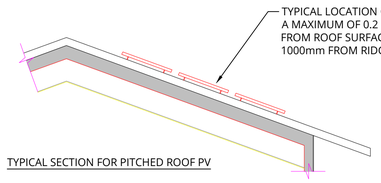


TYPICAL SECTION FOR PITCHED ROOF PV

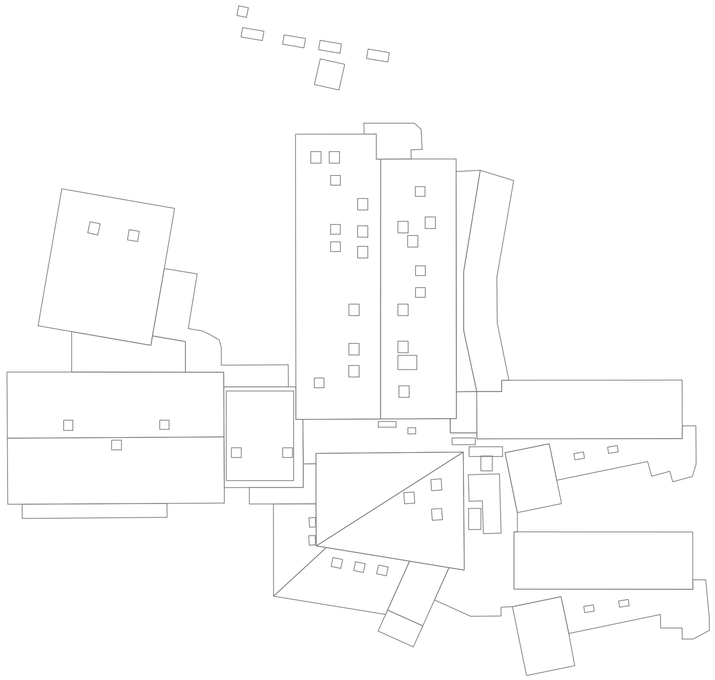

EXISTING ROOF PLAN

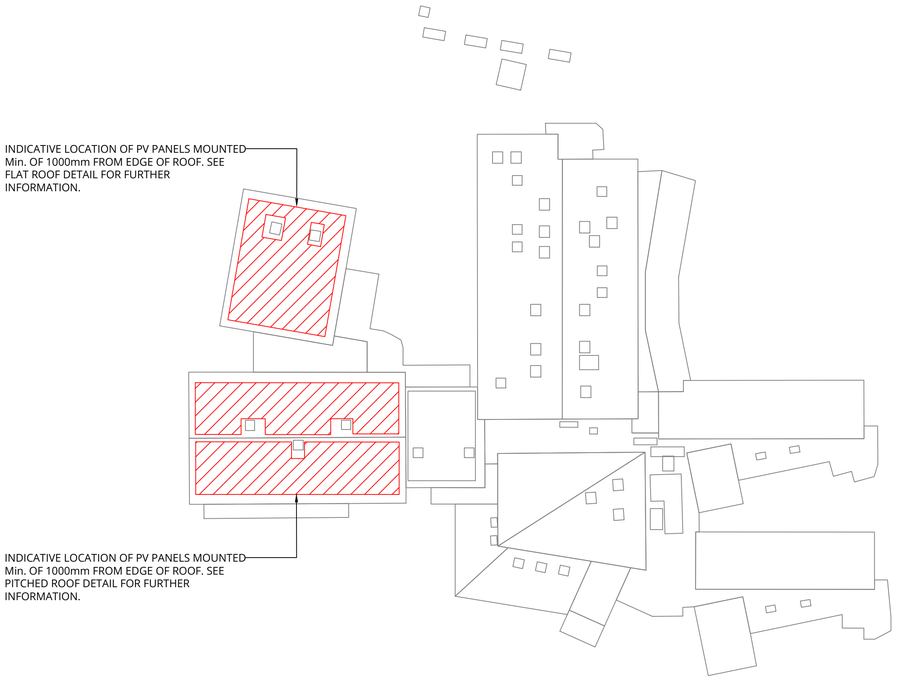


PROPOSED ROOF PLAN

N

0 5 10 15 20 25

Scale 1:500
50 (metres)

Drawing Status:
PLANNING

| Rev | Description | Date | By |
|---|---|---|---|
| PL1 | PLANNING ISSUE | Nov. 25 | DH |

Barker
Majesty House, Avenue West Skyline 120,
Braintree Essex, CM77 7AA
T: 01279 647111
W: www.barker-associates.co.uk
E: mail@barker-associates.co.uk

© THIS DRAWING IS A COPYRIGHT OF BARKER ASSOCIATES.

Client
LOCATED PROPERTY LIMITED (LONDON)

Project Title
GB ENERGY SOLAR PARTNERSHIP
'SOLAR PV PROGRAMME' MANCHESTER ACADEMY, MOSS LANE EAST, MANCHESTER, M14 4PX

Drawing Title
EXISTING AND PROPOSED ROOF PLAN

ELECTRICAL SERVICES

| | | | | | |
|---|---|---|---|---|---|
| Project No. P25-0347 | Date Nov. 25 | Drawn DH | Checked SG |
| Scale: 1:500@A1 | | Status S0 | Revision PL1 |

Drawing Number
NZAP-BA-ZZ-ZZ-DR-E-0002