


7 Edgeworth Drive
Existing Ground Floor Plan
Scale: 1:100 @ A4


7 Edgeworth Drive
Existing Elevations
Scale: 1:100 @ A4

0 2 4 6 8 10m


SCALE 1:100

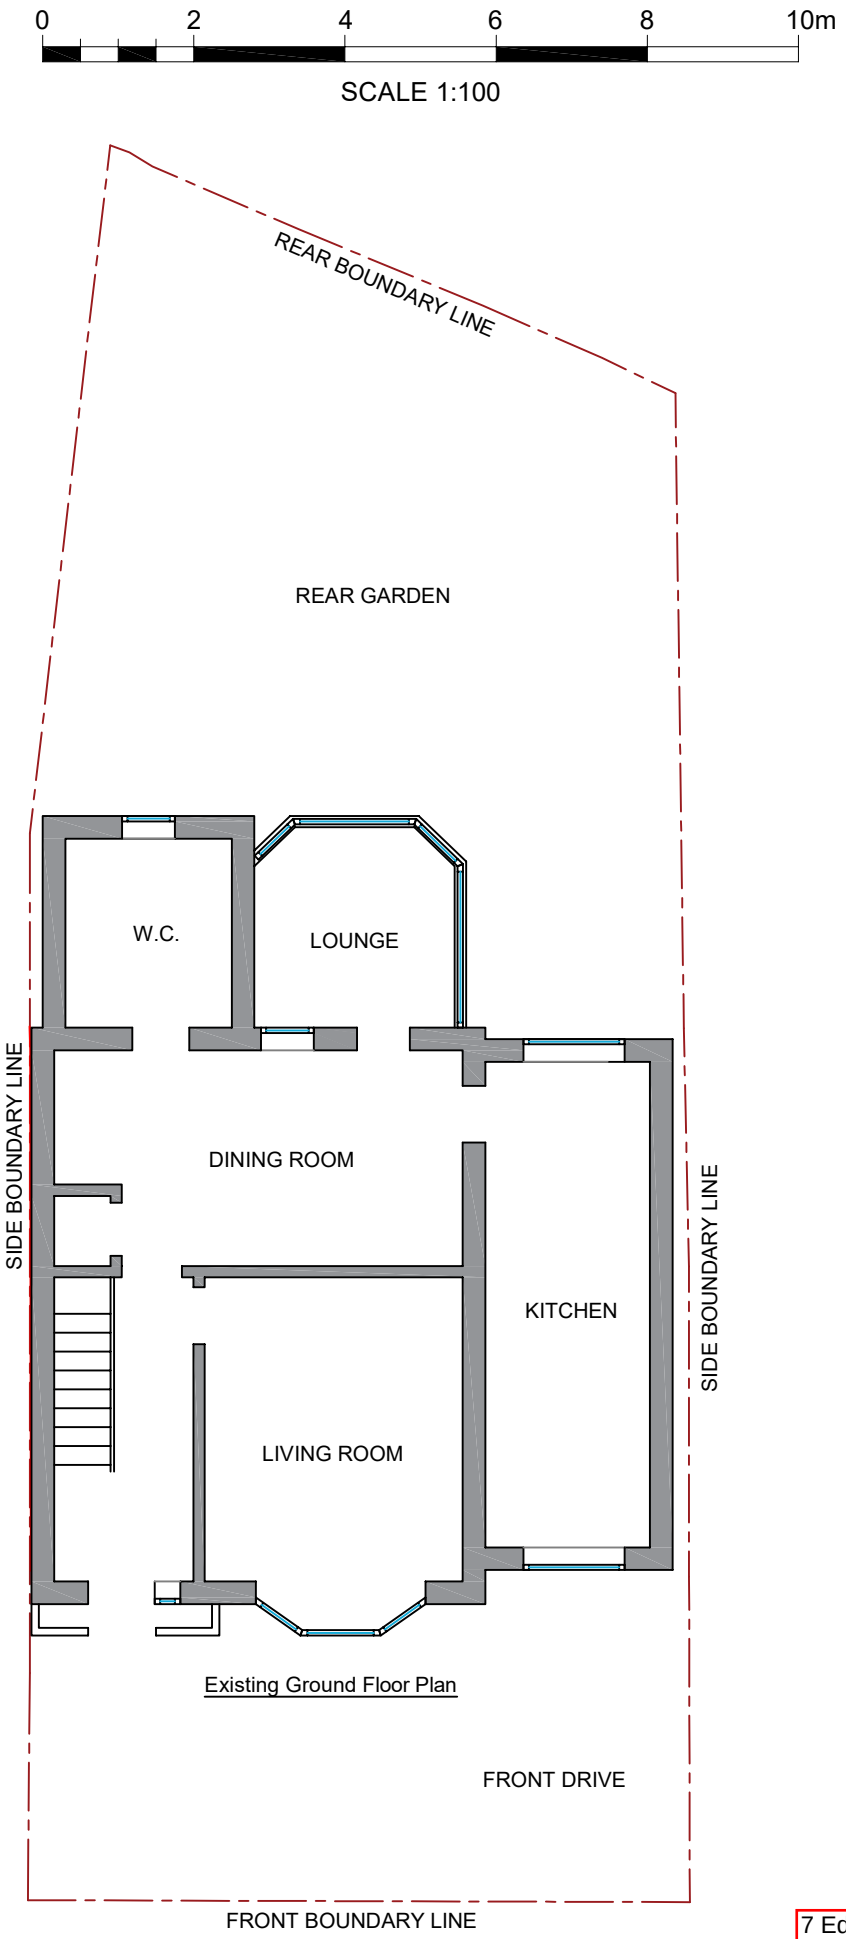


Existing Front Elevation

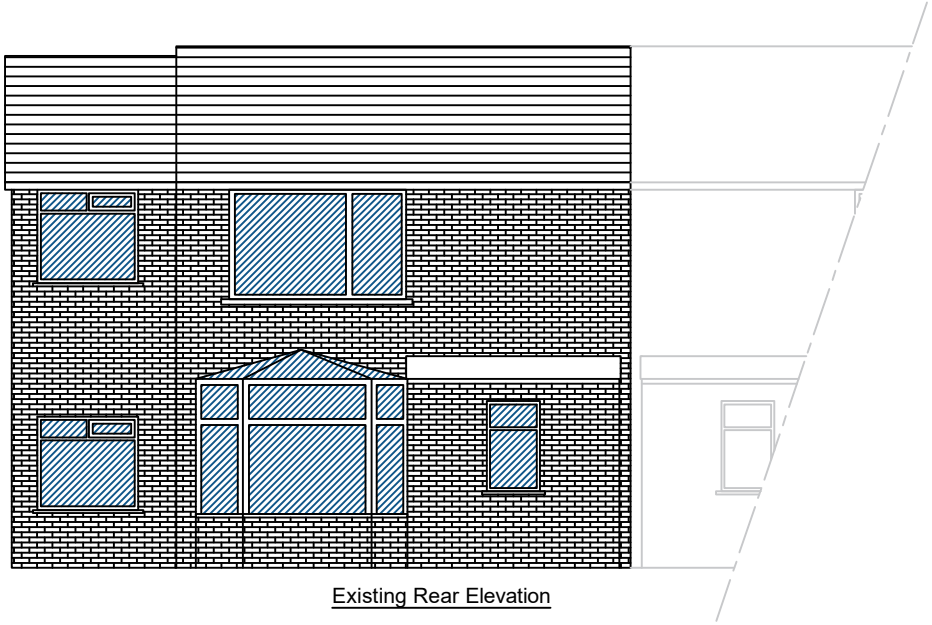


Existing Rear Elevation

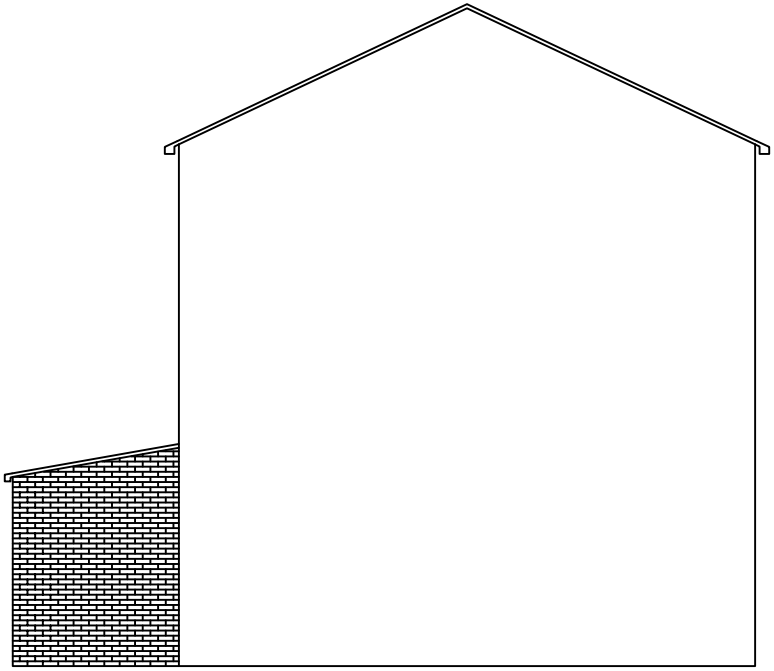

Existing Side Elevation

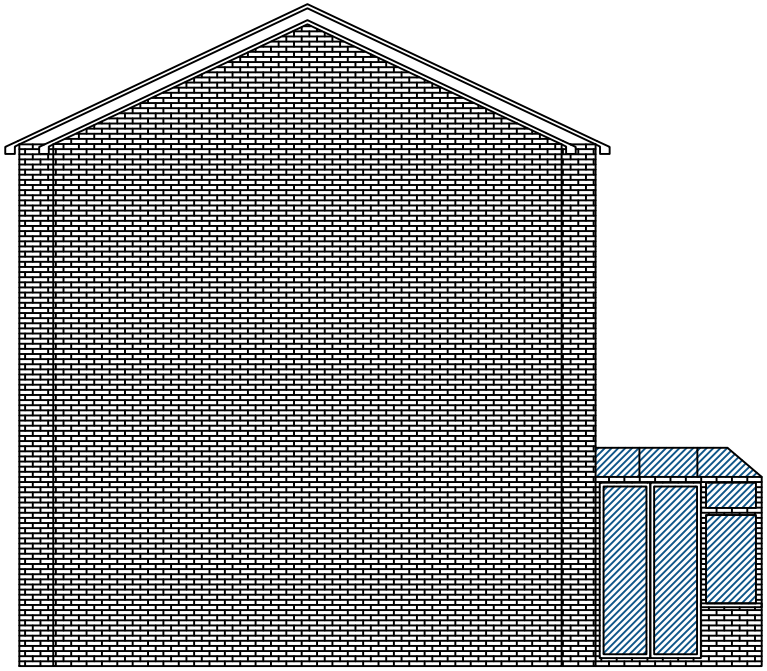


Existing Side Elevation

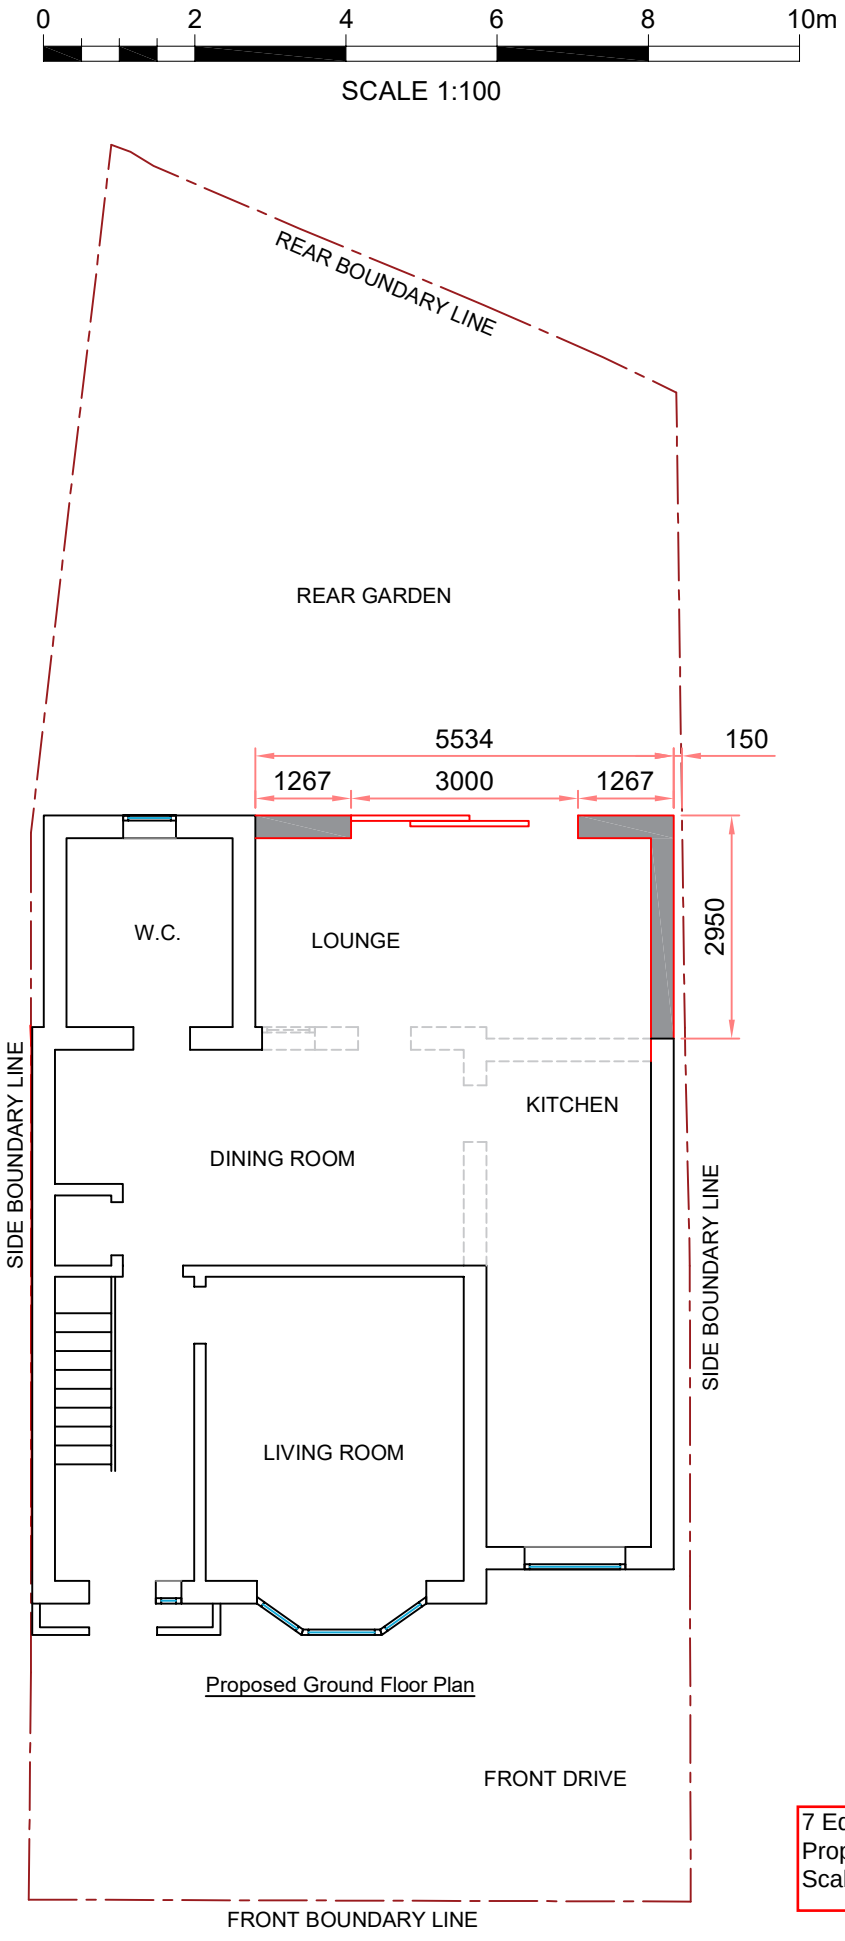


7 Edgeworth Drive
Proposed Ground Floor Plan
Scale: 1:100 @ A4



SCALE 1:100

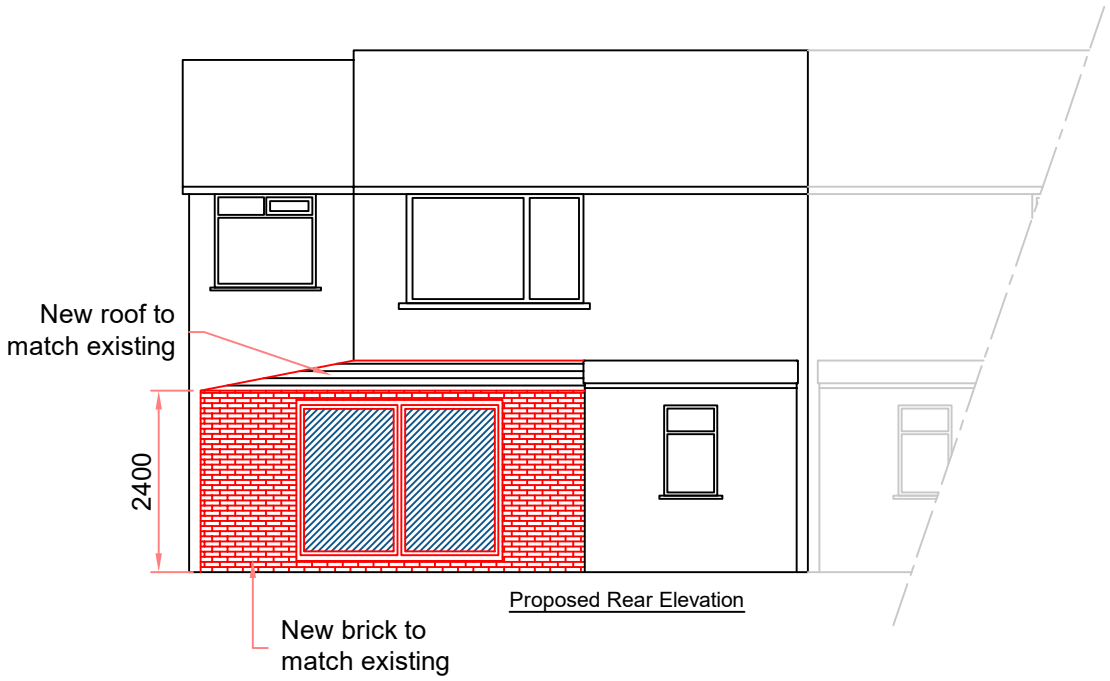

Proposed Rear Elevation

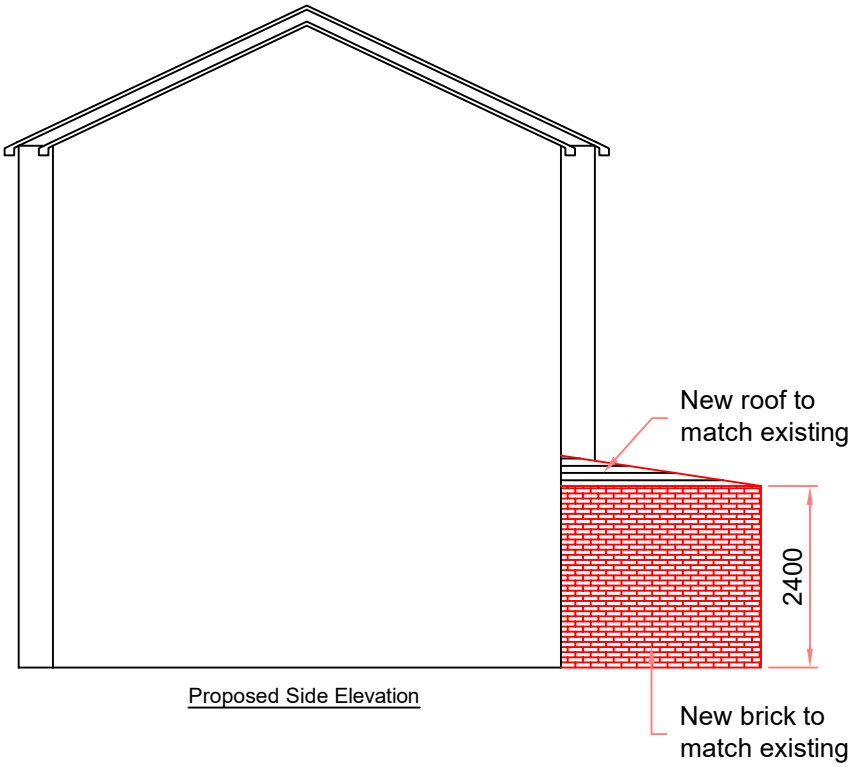

Proposed Side Elevation

7 Edgeworth Drie
Proposed Elevations
Scale: 1:100 @ A4