

Floor Plans 1:50

Ground Floor

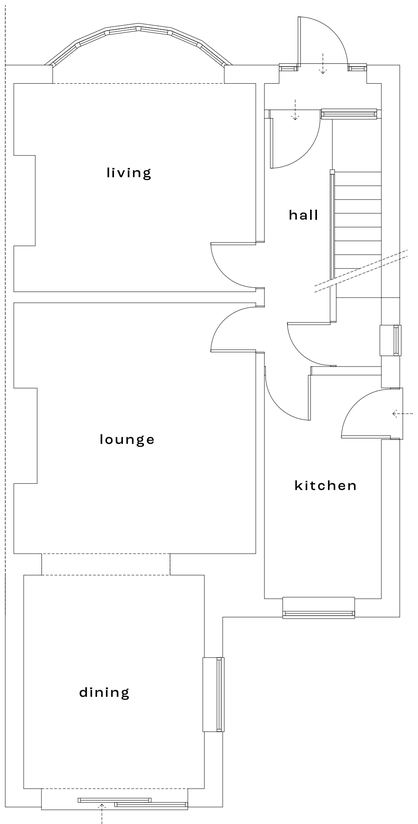


First Floor

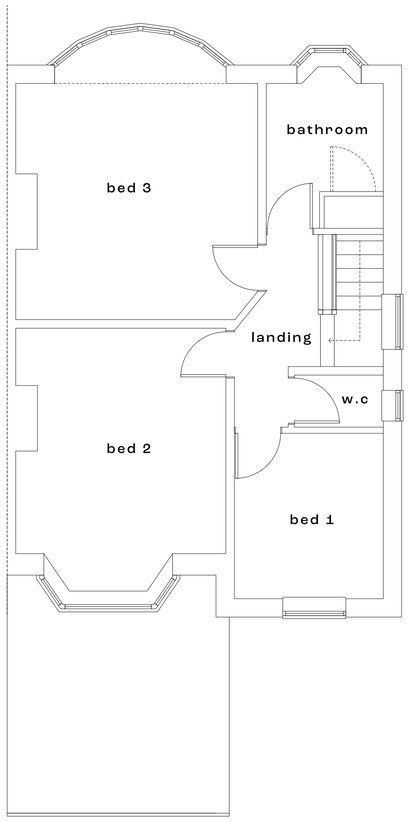

Location Plan 1:1250



Site Plan 1:200

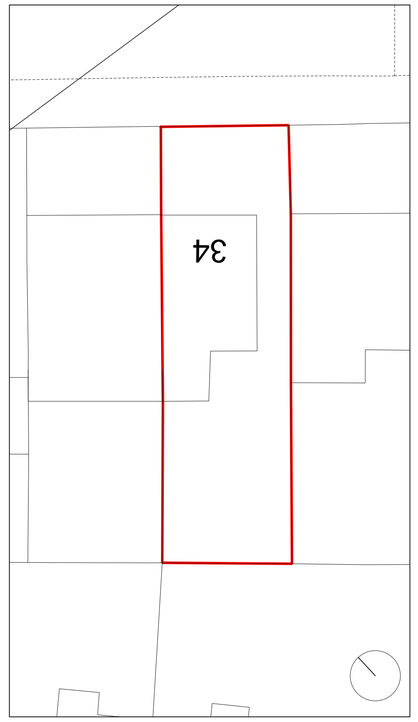

Elevations 1:50



Front

LHS

Rear

A, 05-02-26 Planning Submission

Linberg Design

Linberg Design Associates Limited

Suite A, Unit 10 Century Park, Cessnan Road, Altrincham, Cheshire, WA14 2PL
(t) 0161 820 9800 (e) jon@linberg.co.uk (w) www.linberg.co.uk

Project Title

34 Fog Lane
Didsbury
Manchester
M20 6AL

Drg Title

Existing Plans, Elevations and Location Plans

Drg. No	Revision
EP01	A
Scale: 1 : 50 @ A1	Drawn By: JML