


Existing Gable Elevation

Proposed Gable Elevation

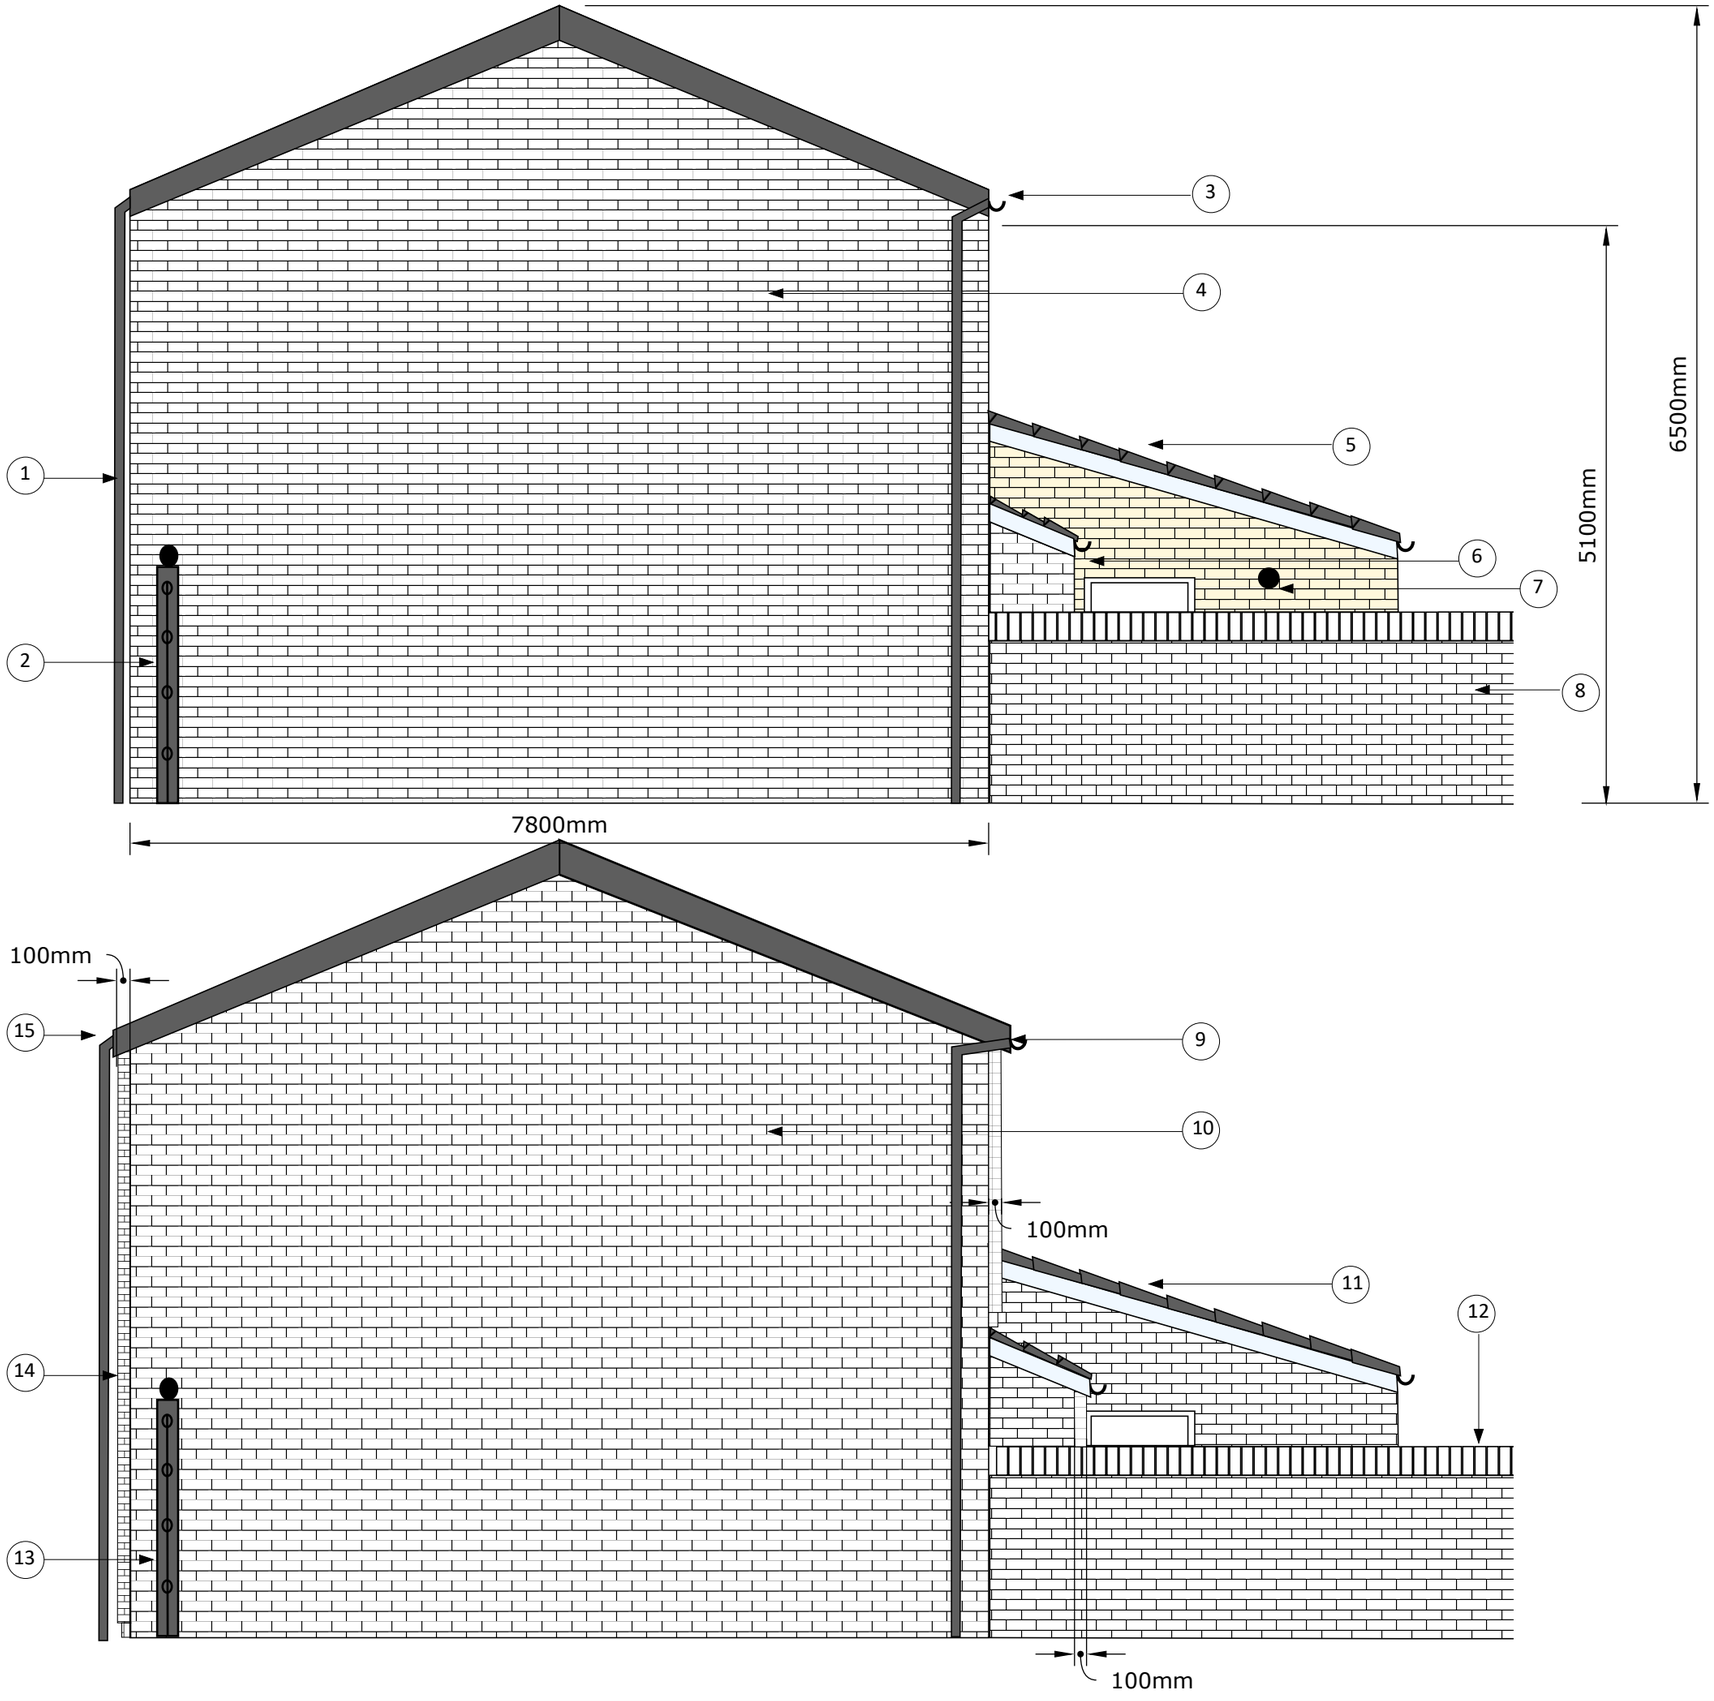

Disclaimer:

All dimensions and measurements are provided for general guidance only. The contractor is solely responsible for verifying exact dimensions, fitting, and installation on site.

Where any discrepancies arise between the details outlined in this drawing/specification and the known site conditions, the contactor is to inform the lead designer and client for clarification and further instructions before any works can proceed.

Construction Notes:

1. Existing rainwater down pipe
2. Existing alleyway gate
3. Existing wet verge, rainwater gutter and downpipe
4. Existing cavity wall
5. Ground floor extension
6. Rear elevation bay
7. Boiler flue
8. Garden wall
9. New rainwater gutter and down pipe
10. Gable elevation wall with external wall insulation with acrylic brick slip to match existing
11. Ground floor extension
12. Existing garden wall
13. Reinstated alleyway gate
14. Front elevation wall with external wall insulation with acrylic brick slip to match existing
15. New dry verge detail and rainwater downpipe

Zero Carbon TWC CONSULTING Carbon Zero©

Suite 1, 1st Floor
Aintree Building,
Aintree Retail &
Business Park,
Liverpool L9 5AQ

Title:
42, Stainer Street, Existing & Proposed Gable Elevations

Client: Great Places

Drawn by	Checked by:	Date:
AK	TC	14/10/2025

Scale (A3):	Project Number:
1:5	

Drawing Number:	REV: