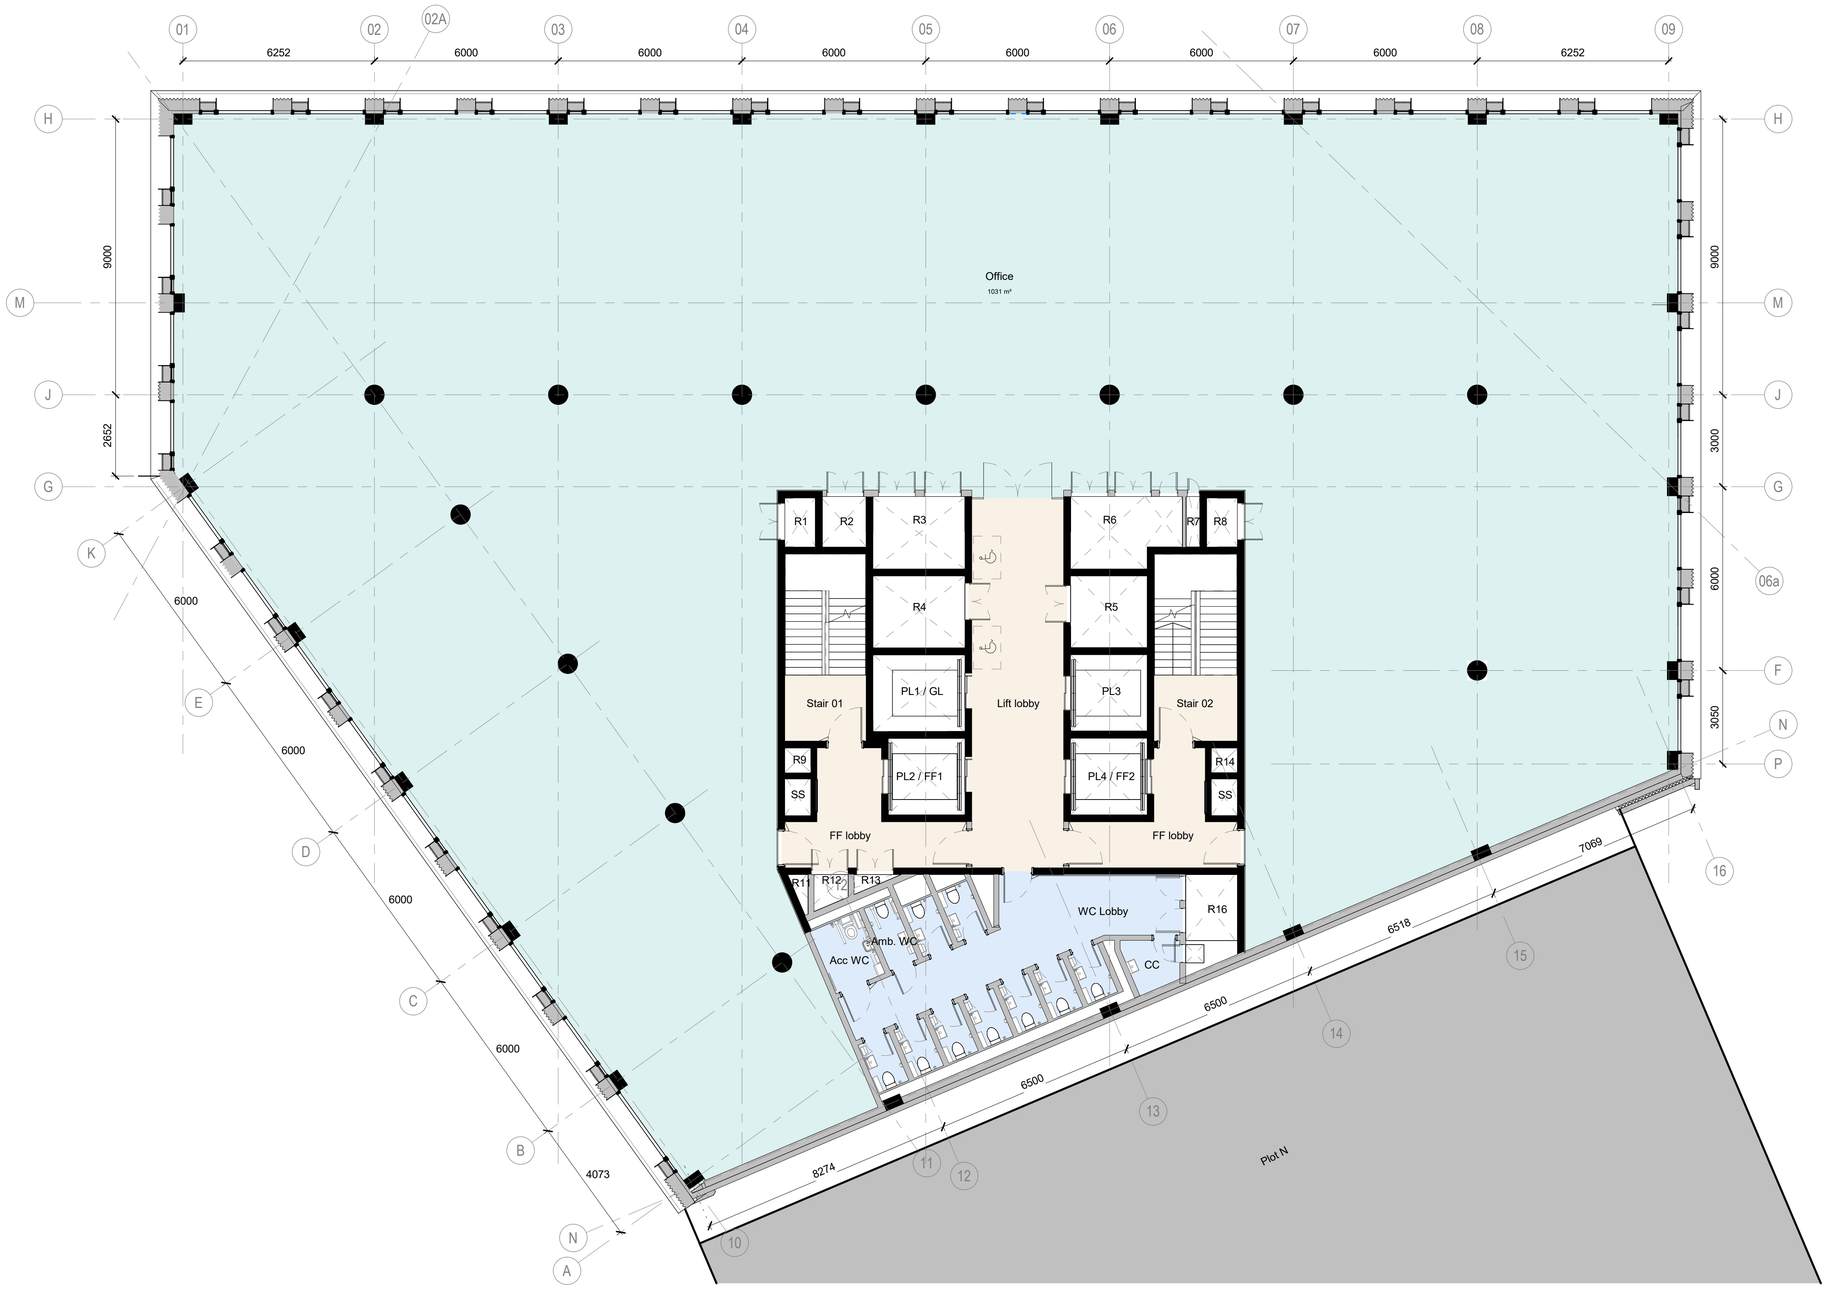

Rev	Date	Revision	By	Chk
P01	260313	WIP for Draft DAS	DZ	IN
P02	260325	Issued for planning	DZ	IN

Notes

Key

- Entrance Lobby
- Retail / F&B Unit
- Office
- Event space
- WCs / Showers
- Staff Areas
- Circulation
- Back of House (BOH)/ Plant Area

BENNETTS ASSOCIATES

38 - 42 Mosley Street, Manchester M2 3AZ
T +44 (0)161 674 0135 • www.bennettsassociates.com
E manchester@bennettsassociates.com

For Bennetts Associates' electronic information issue disclaimer - www.bennettsassociates.com/informationdisclaimer/

Project
Poulton
Mayfield Poulton Limited

Project No. 0196_MAY

Drawing Title
Planning
Typical floor plan for levels 2-6
Proposed

Drawing Number
0196_MAY-BAA-O01-02-DR-A-P-102

Suitability / Revision
P02

Scale @ A3
1:200

Scale @ A1
1 : 100

Revision Date
260325
YY MM DD