



PROPOSED FRONT ELEVATION

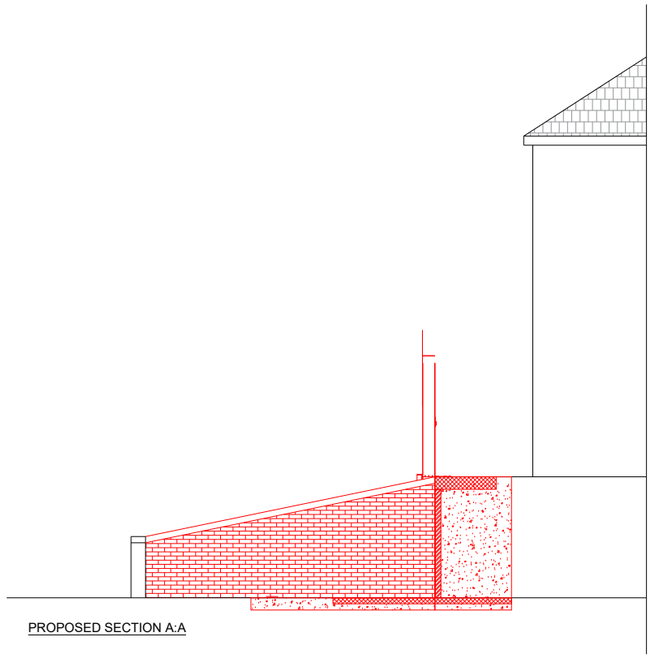

PROPOSED SECTION A:A

PROPOSED PLAN

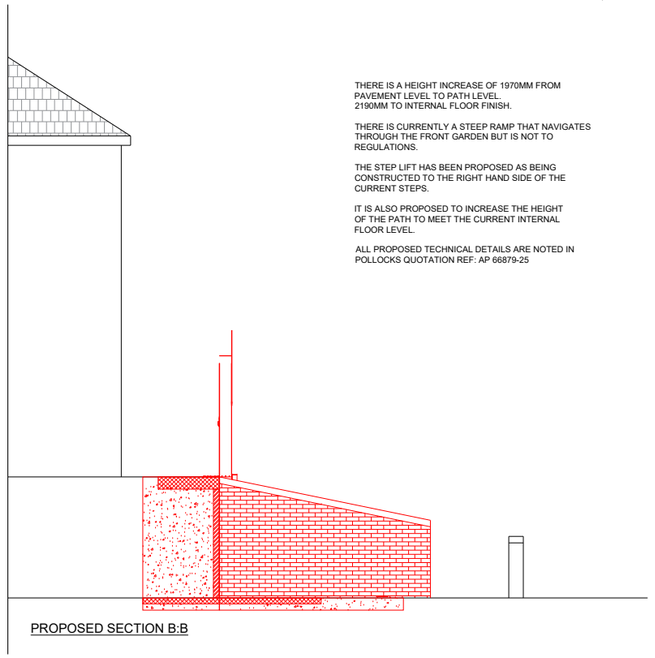

PROPOSED SECTION B:B

THERE IS A HEIGHT INCREASE OF 1970MM FROM PAVEMENT LEVEL TO PATH LEVEL.
2190MM TO INTERNAL FLOOR FINISH.

THERE IS CURRENTLY A STEEP RAMP THAT NAVIGATES THROUGH THE FRONT GARDEN BUT IS NOT TO REGULATIONS.

THE STEP LIFT HAS BEEN PROPOSED AS BEING CONSTRUCTED TO THE RIGHT HAND SIDE OF THE CURRENT STEPS.

IT IS ALSO PROPOSED TO INCREASE THE HEIGHT OF THE PATH TO MEET THE CURRENT INTERNAL FLOOR LEVEL.

ALL PROPOSED TECHNICAL DETAILS ARE NOTED IN POLLOCKS QUOTATION REF: AP 66879-25

Manchester Equipment and Adaptations Partnership

Technical Officer Service

Philips Park Road
Beswick
Manchester,
M11 3FU

Applicants Name:
MAUREEN HATCHELL

Property Address:
37 VICTORIA AVENUE
HIGHER BLACKLEY
MANCHESTER
M9 6RA

Drawing Title: PROP PLANS AND ELEVATIONS

REVISIONS -
REV A AMENDMENTS MADE TO FRONT ELEVATION
02.02.2025

Date: 27/11/2025
Paper Size: A3
Scale: 1:100
Drawn By: RBe

Manchester Equipment & Adaptations Partnership