
Site Plan

Address
13, NAPIER ROAD, MANCHESTER, M21 8AW

Date
08/02/2026

Grid reference
381693, 393786

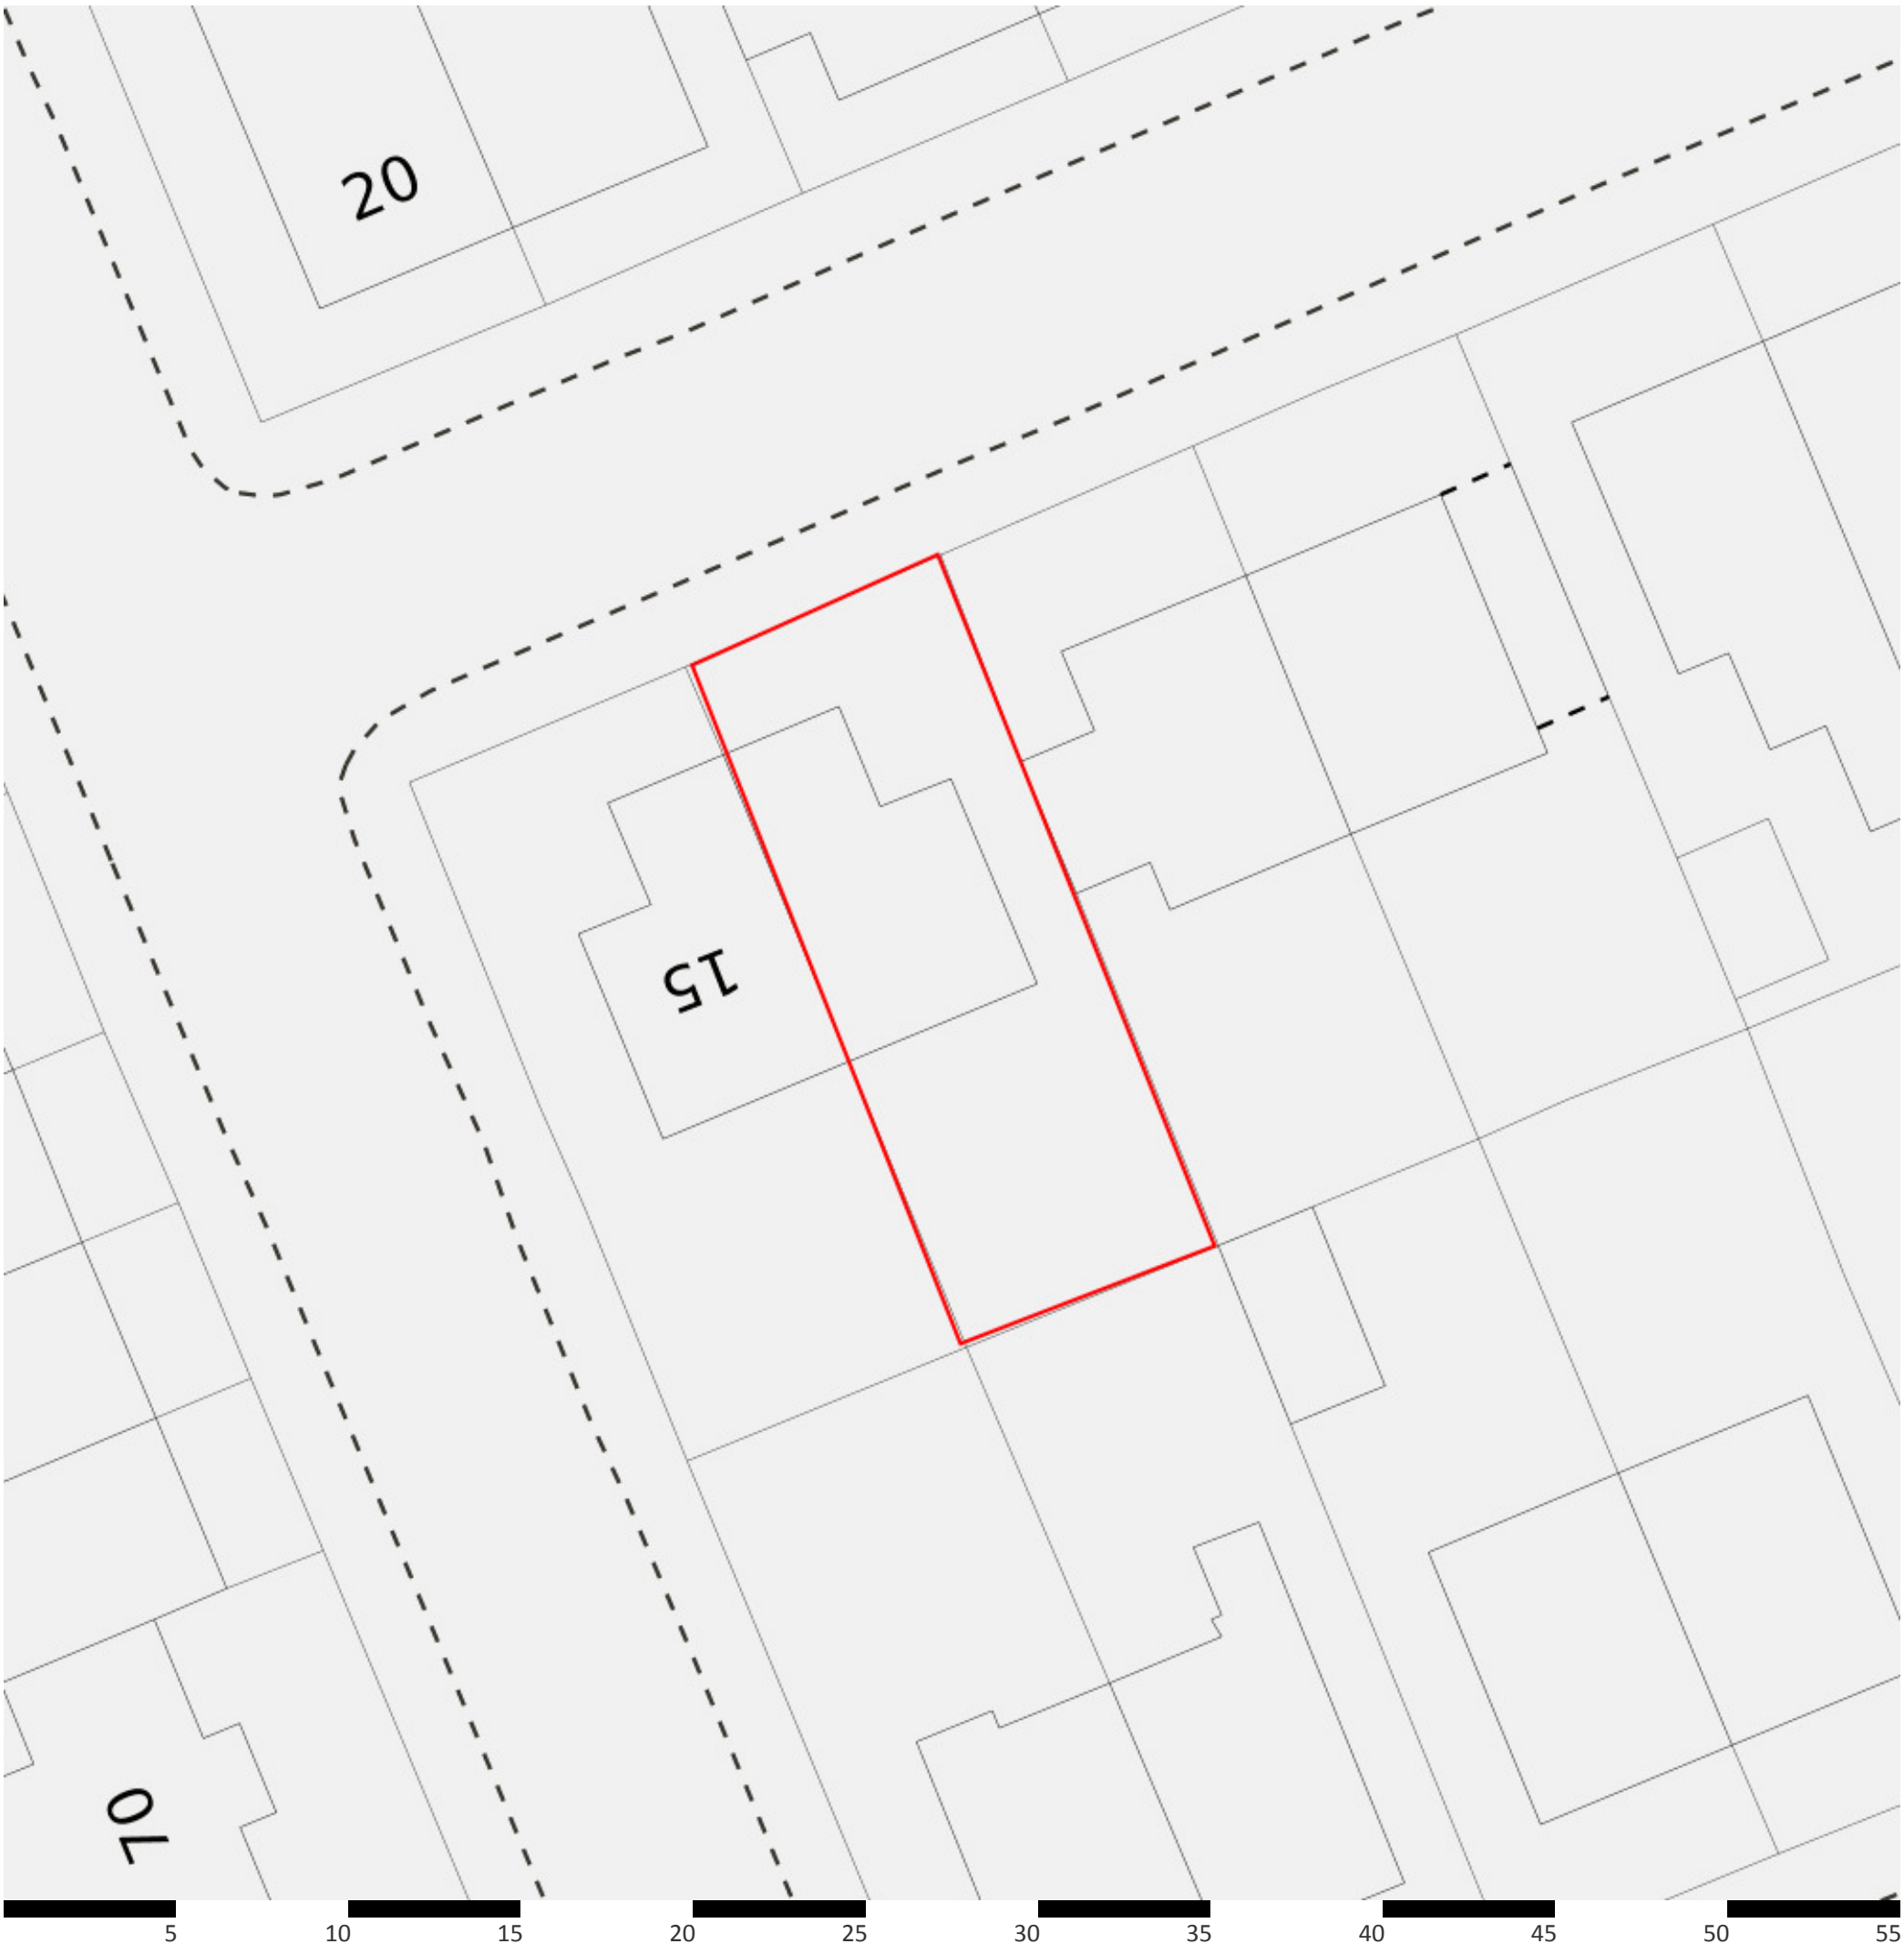

Scale: 1:200 | Area: < 1ha | Paper size: A3

Mapping contents © Crown copyright and database rights 2026 Ordnance Survey® AC0000824534