

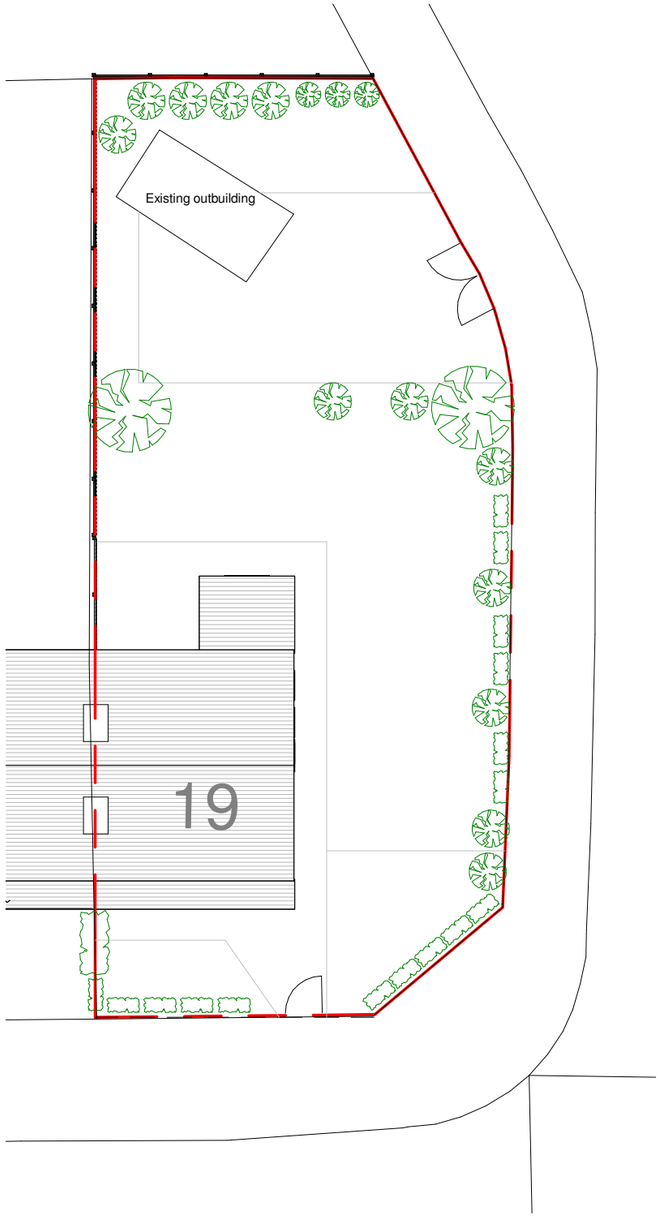


2 Site Plan - Existing
1 : 200

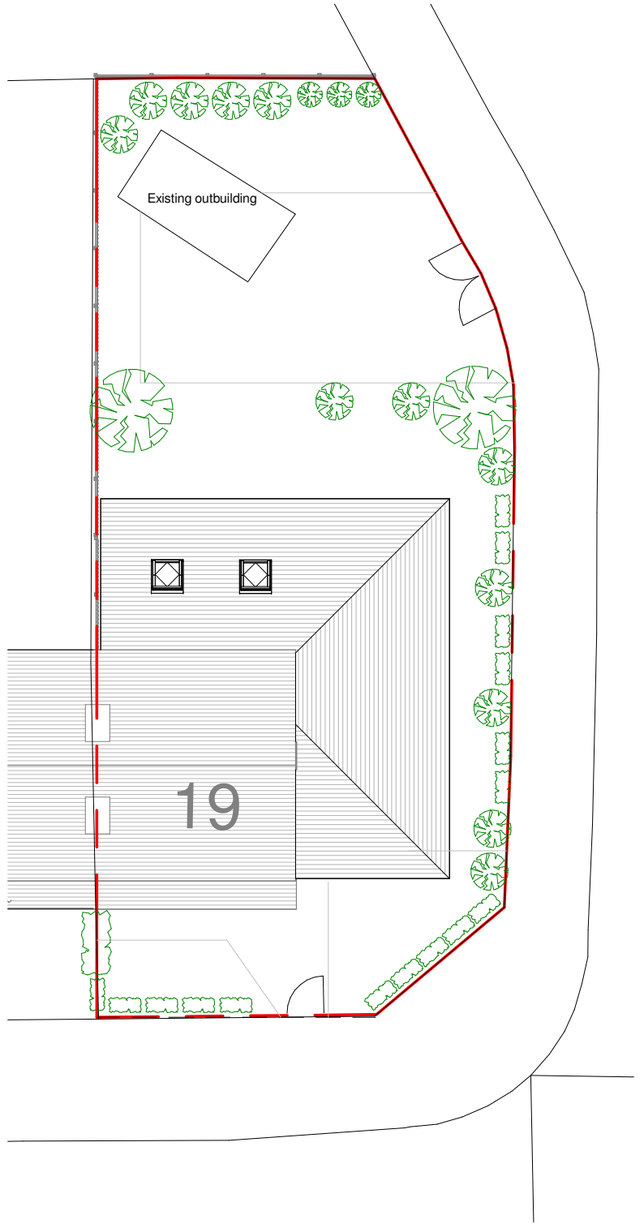


3 Site Plan - Proposed
1 : 200

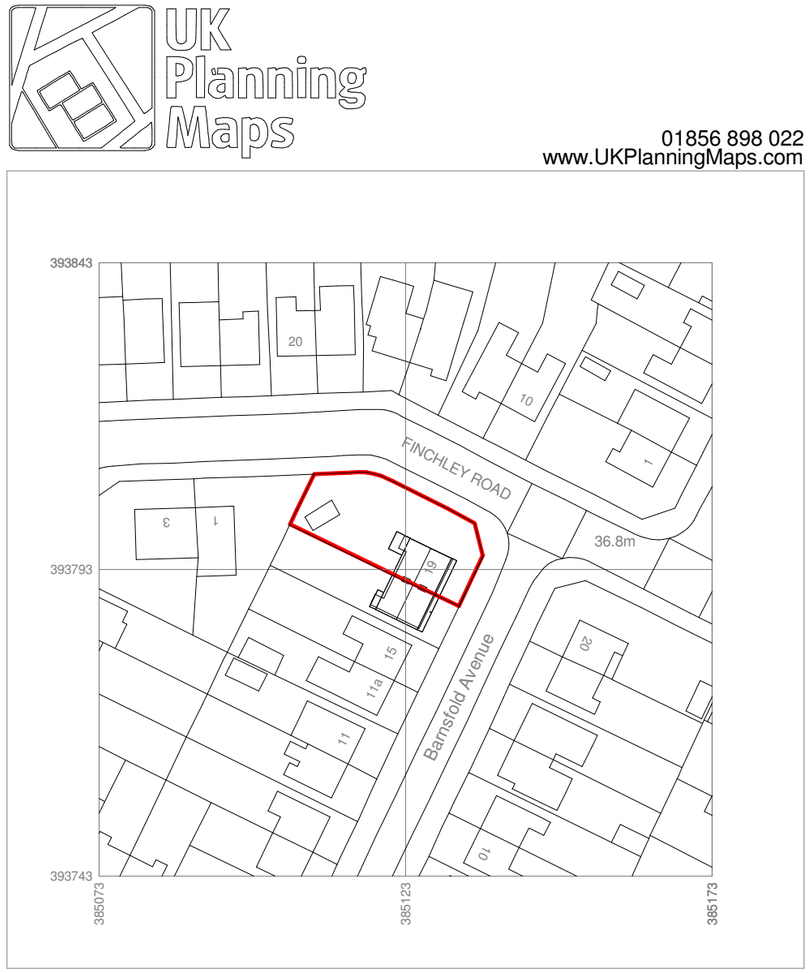

Produced on 06 October 2025 from the Ordnance Survey National Geographic Database and incorporating surveyed revision available at this date.
This map shows the area bounded by 385073 393743,385173 393743,385173 393843,385073 393843,385073 393743
Crown copyright and database rights 2025 OS 100054135. Supplied by copla ltd trading as UKPlanningMaps.com a licensed Ordnance Survey partner (OS 100054135).
Data licence expires 06 October 2026. Unique plan reference: v1f//1321419/1771590



1 Location plan
1 : 1000

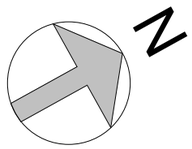

project: 19 Barnsfold Avenue, M14 6FJ			client name: Ashiq Hussain	
Contract No.: 152	SIE: 19B	PHASE: PL	drawing number: PL03	rev: C
drawing: Location and Site Plan				
Stage Code: PLANNING			Date	Rev
			05/11/25	A
			06/12/25	B
scale: As indicated	Sheet: A3		09/02/26	C

Martin Degnen and James
96 Marbury Road, SK4 5NG
07795323381