
SCALE
1:50

0
0.5
1
2
2.5
m.

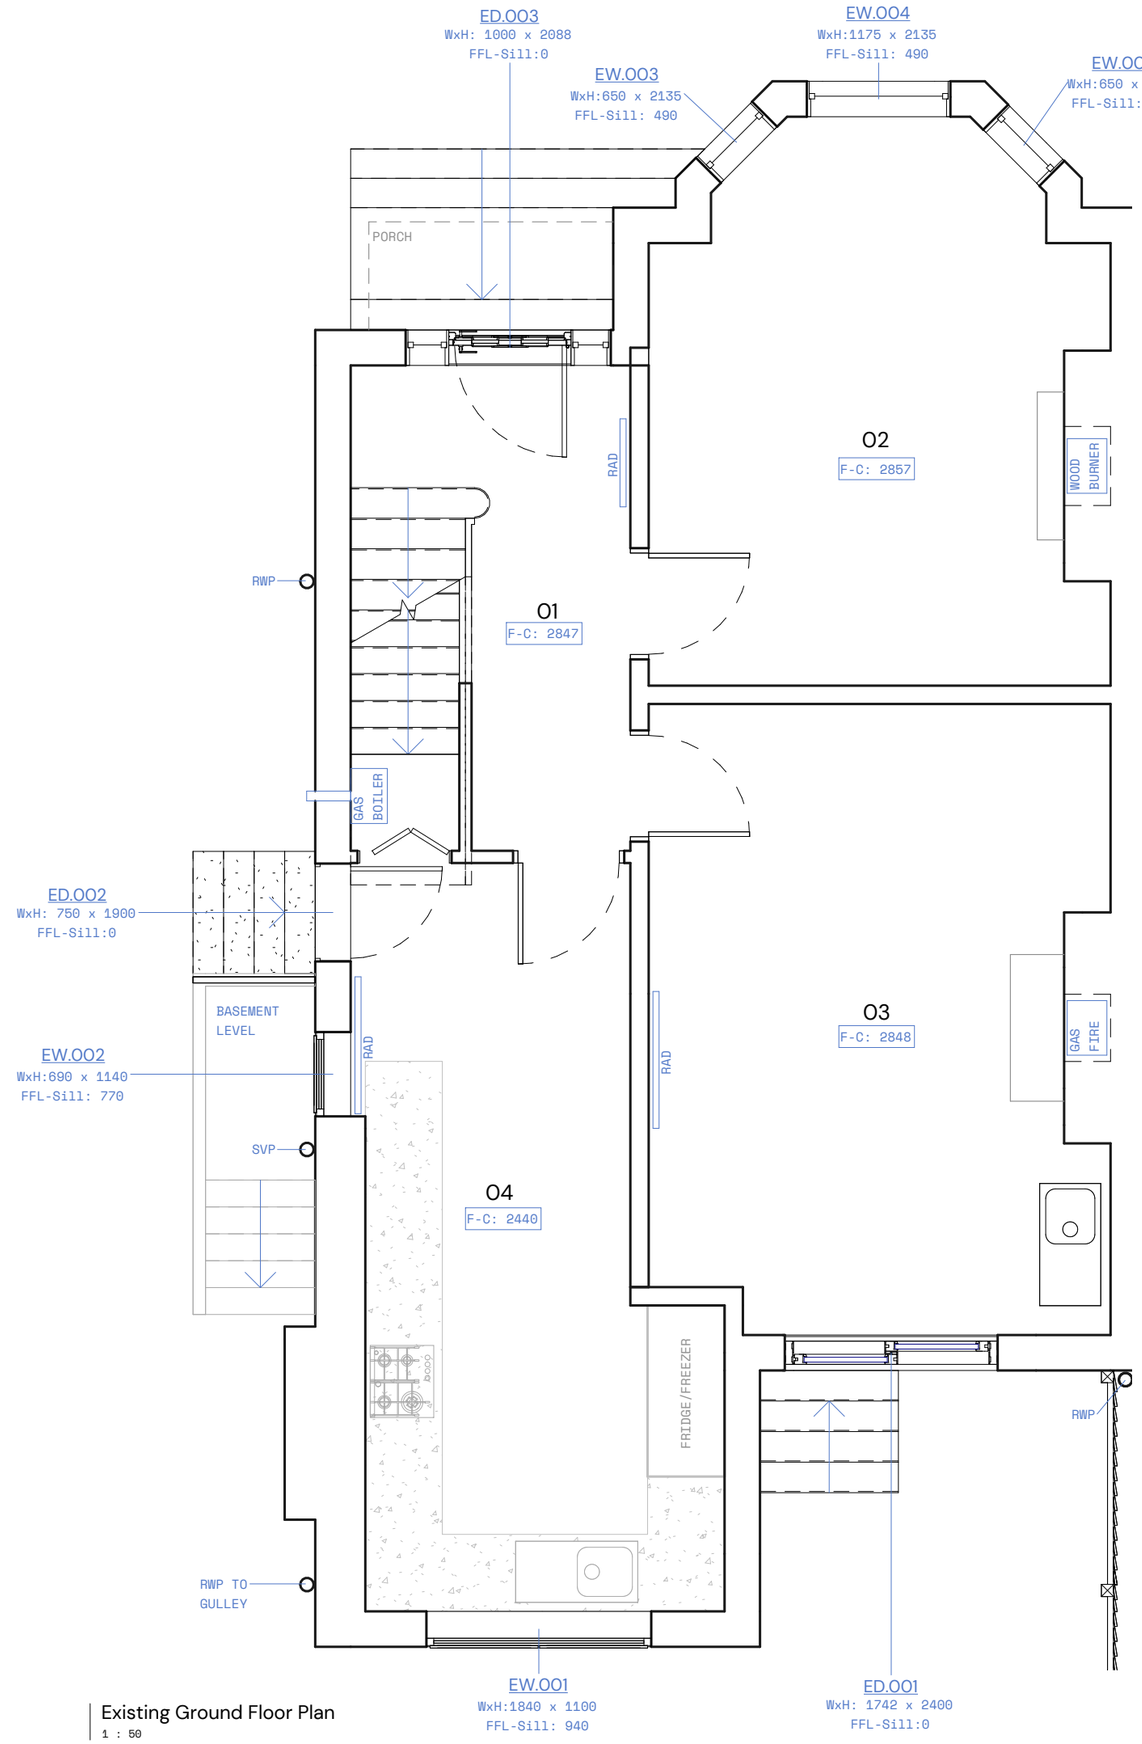

01 Entrance Hall
02 Lounge
03 Dining Room
04 Kitchen

Existing Ground Floor Plan
1 : 50

common practice

86 Princess Street, Manchester M1 6NG
hello@commonpractice.studio
0161 531 1471

oak avenue

GENERAL NOTES

Given dimensions to be taken in preference to measured. Any discrepancies to be brought to the attention of the Architect/Designer. Survey drawings are intended for schematic purposes only, all measurements to be checked on site prior to construction.
©Common Practice Studio Ltd. t/a Common Practice, 2024.

NORTH

LOCATION

10 Oak Avenue
Chorlton
Manchester M21 8BB

PROJECT REFERENCE

531

SHEET REFERENCE

E.110 /B

SHEET NAME

Existing Ground Floor Plan

SURVEY

REVISIONS

A	First issue: for comment	14 11 25
B	For Planning	09 12 25

CP.531. E.110. B | 1 : 50 @ A3