


1 Proposed Site Plan

1 : 200

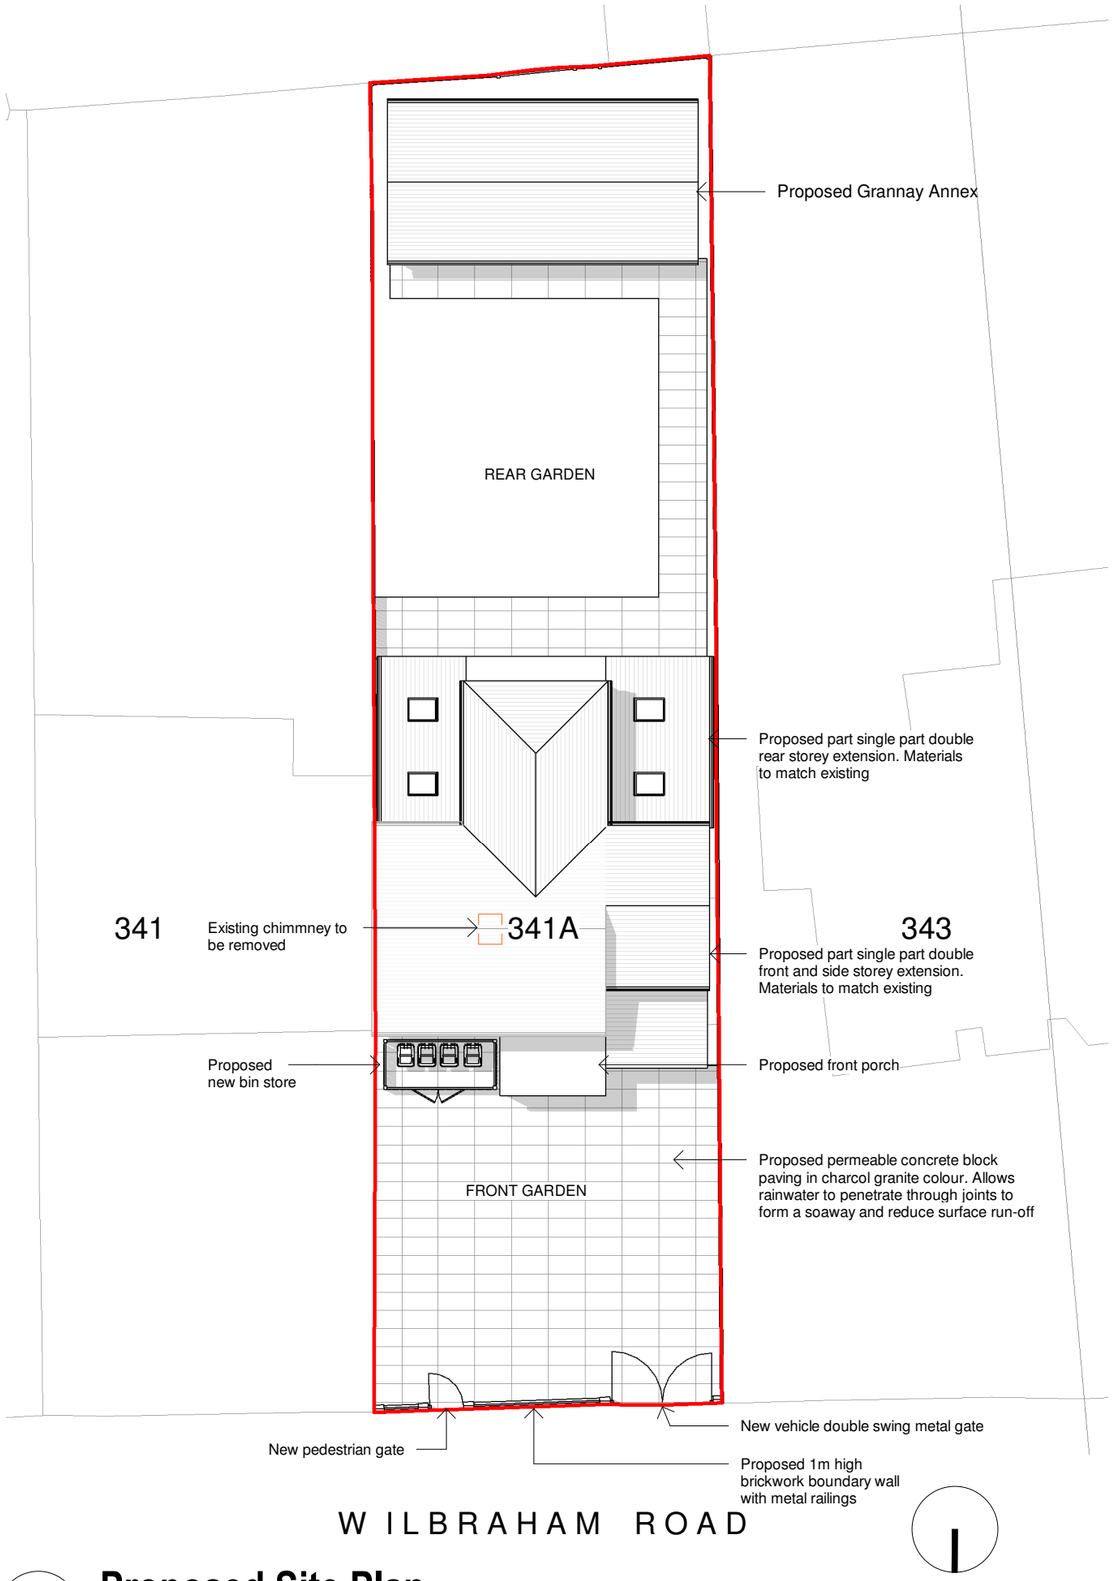

2 Proposed Front View



3 Proposed Rear View

General Notes

The Architect shall have no responsibility for any use made of this document other than for that which it was prepared and issued.

All dimensions should be checked on site. Do not scale from this drawing

To be read in conjunction with all other Consultant's drawings.


The Architect to be immediately notified of any discrepancies.

Copyright on this drawing retained by the Architect.

LEGEND

Site Boundary

PROPOSED PERMEABLE CONCRETE BLOCK PAVING

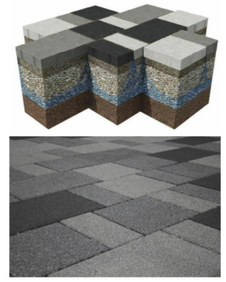

No.	Date	Dwn	Chk	App	Revision or reason for issue
P10	10/02/26	AK	SH		Amended Front Elevation
P9	21/01/25	SA	SH		Amended vehicle gate
P8	16/01/25	SA	SH		Amended Boundary Wall
P7	12/11/24	SA	SH		Added Bin Store & Permeable Paving Details
P6	28/10/24	SA	SH		Amended Porch
P5	18/09/24	AK	SH		Amended Drawings
P4	10/09/24	AK	SH		Amended Drawings
P3	02/07/24	AK	SH		Amended Drawings
P2	20/06/24	AK	SH		Amended Drawings
P1	14/06/24	SA	SH		Initial Issue

Client

Dilawar Hayat

createitstudios ...leave an impression

Create It Studios (NW) Ltd
3 Stevenson Square,
Manchester
M1 1DN

info@createitstudios.co.uk

Project Title

341A Wilbraham Rd, Whalley Range, Manchester M16 8GL

Scale / North Point

1 : 200

Drawing Title

Proposed Site Plan & 3D View

Drawing Number: A1557(02)AP001

Revision: P10

Drawing Status

Preliminary