
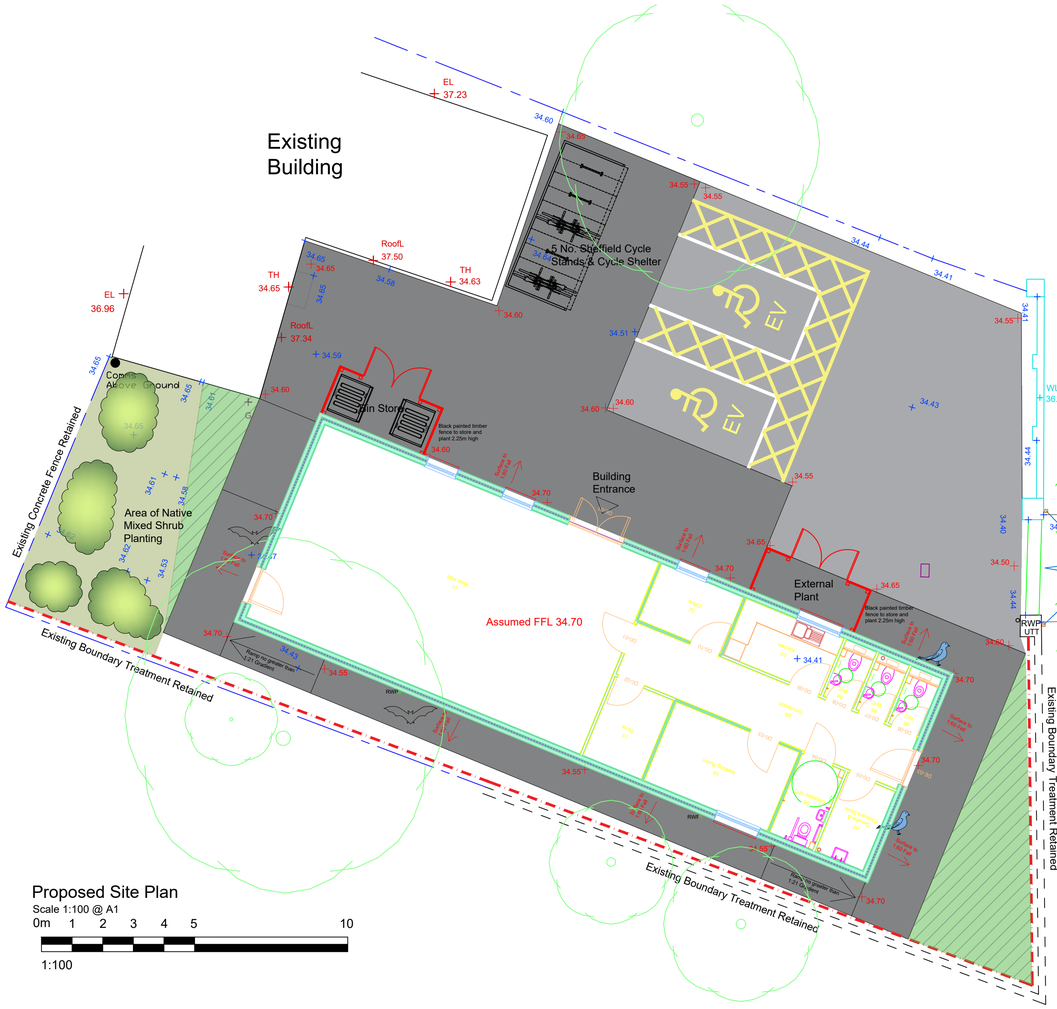



Proposed Site Plan

Scale 1:100 @ A1

0m 1 2 3 4 5 10

1:100

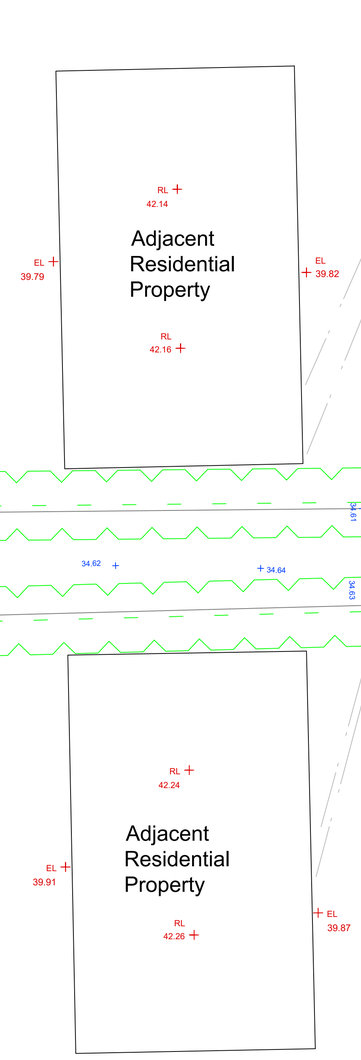

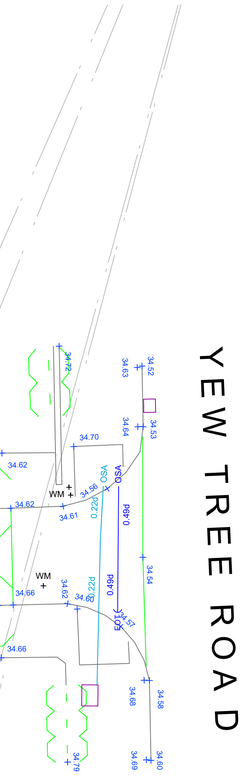


Landscaping Key

- Tarmac Footpath
- Tarmac Road
- Brick Paving
- Concrete Paving Slabs
- Gravel
- Grass Area
- Modified Grass Area as per BNG
- Embankment
- Proposed Tree
- Existing Tree
- Existing Tree Removed
- Proposed Planting
- Line of 2m High Closeboard Acoustic Fence
- 2 No. Bird Box
  25mm of 38mm entrance hole box, house sparrow terrace, swift box attached or integrated within retained or new buildings on site
- 2 No. Bat Box
  Schwegler 1FR Bat Tube or Habibat 3S bat boxes or similar attached to a at eaves level on south elevations in locations away from direct and indirect lighting, as far as possible.

Please Note:

Drawing to be read in conjunction with

- Ascerta - Arboricultural Impact Assessment (Ref: P.2065.24)
- Ascerta - Ecological Appraisal (Ref: P.2065.24)
- Flood Risk & Drainage Solutions - Flood Risk and Drainage Impact Assessment (Ref: 2024-047-05)

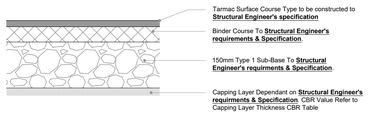


Tarmac Areas

Scale 1:10 @ A1


0mm 100 200 300 400 500 1000

1:10

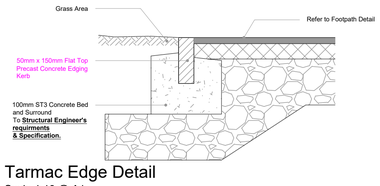

Tarmac Edge Detail

Scale 1:10 @ A1

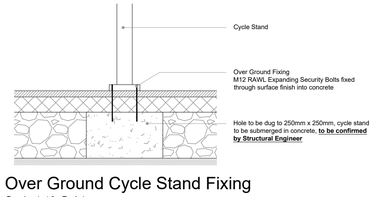

Over Ground Cycle Stand Fixing

Scale 1:10 @ A1

UNLESS STATED OTHERWISE, THE DESIGNS SHOWN ARE SUBJECT TO DETAIL SITE SURVEY AND INVESTIGATIONS AND/OR APPROVAL OF THE RELEVANT VARIOUS LOCAL AUTHORITY OFFICERS, STATUTORY UNDERTAKERS, FIRE OFFICERS AND ENGINEERS. THEY ARE PROJECT AND SITE SPECIFIC.

THIS DRAWING SHOULD NOT BE SCALED FROM.

ALL DIMENSIONS SHOULD BE CHECKED ON SITE.

ANY DRAWING ERRORS OR DISCREPANCIES SHOULD BE REPORTED TO VAUGHAN ARCHITECTURE LTD

THIS DRAWING IS THE COPYRIGHT OF VAUGHAN ARCHITECTURE Ltd

DRAWING STATUS

DRAWN BY: JW

SCALE: 1:100 @ A1

DATE: October 2025

A1

P01	First Issue for Client Comments	01/10/25	JW	SC
P02	Bat & Bird Box provision added rwp's amended following calculation	15/10/25	JW	SC
P03	Amended as per BNG Management Plan	15/12/25	JW	JS
P04	External Wall build up amended	06/01/26	JW	SC

N

Shows Latest Revision as Scheduled

PREMIER MODULAR

Leicester Office:
Vaughan Architecture Ltd
Rutland House
23-25 Friar Lane
Leicester
LE1 5QQ
Tel: 0116 326 8905

Latest Projects

CLIENT	Youth Investment Fund
PROJECT TITLE	OMYOP Depot - 360a Yew Tree Road, Manchester, M20 3GF
DRAWING TITLE	Proposed Site Plan
PROJECT NO.	VAD.25.21
DRAWING NO.	40692-PML-XX-DR-A-000021
REVISION	P04
STATUS	S3

Vaughan Architecture Ltd
No. 2
Infirmary Street
Leeds, West Yorkshire
LS1 2JP
Tel: 0113 493 1055

www.vaughanarchitecture.co.uk