
Copyright © of this drawing belongs solely to Group/d Architects Ltd. This drawing must only be used for the purpose for which it is supplied and its contents must not be copied for any purpose without written consent. All dimensions are to be checked on-site prior to commencing works. Any discrepancy found between information given on this drawing and that given elsewhere or recorded on site shall be notified immediately to the project architect in writing.

0 1 2 3 4m

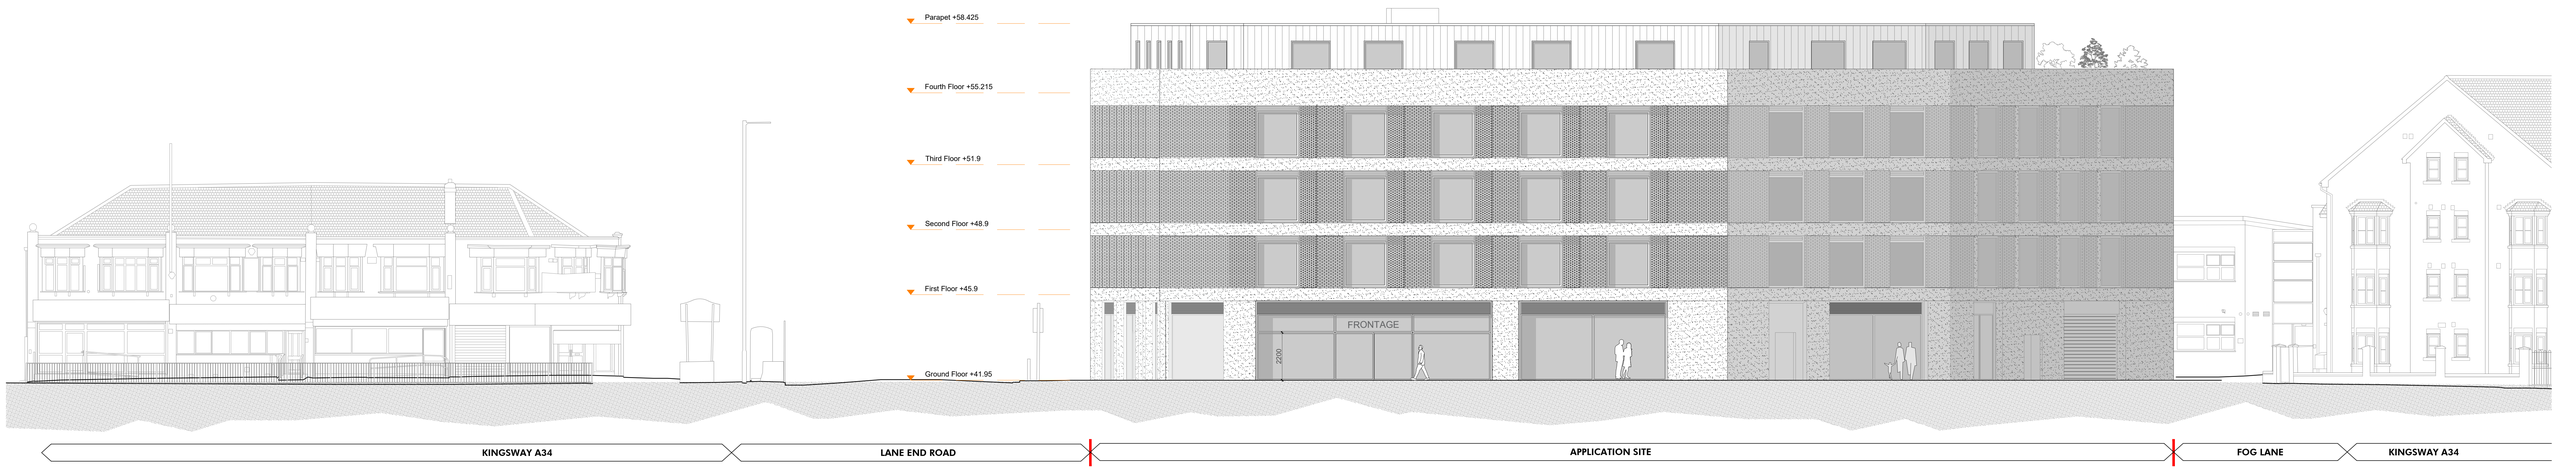

West Elevation (Kingsway)

group/d
architects

groupd.co.uk
4 St Paul's Square / Liverpool / L3 9SJ
0151 542 5027
info@groupdarchitects.com

RIBA Chartered Practice

Status/Stage: Planning
Project: Renolds Corner
Address: Lane End Road, Manchester, M19 1WA

Scale: 1:100 @ A0
Date: 12/01/2026
Drawn by: PT
Title: STREET SCENE ELEVATION KINGSWAY
Dwg No: GDD25028-GDA-MB-ZZ-DR-A-1414

Rev	Date	Description	Drawn by
P##	–.–.–	First issue	–