

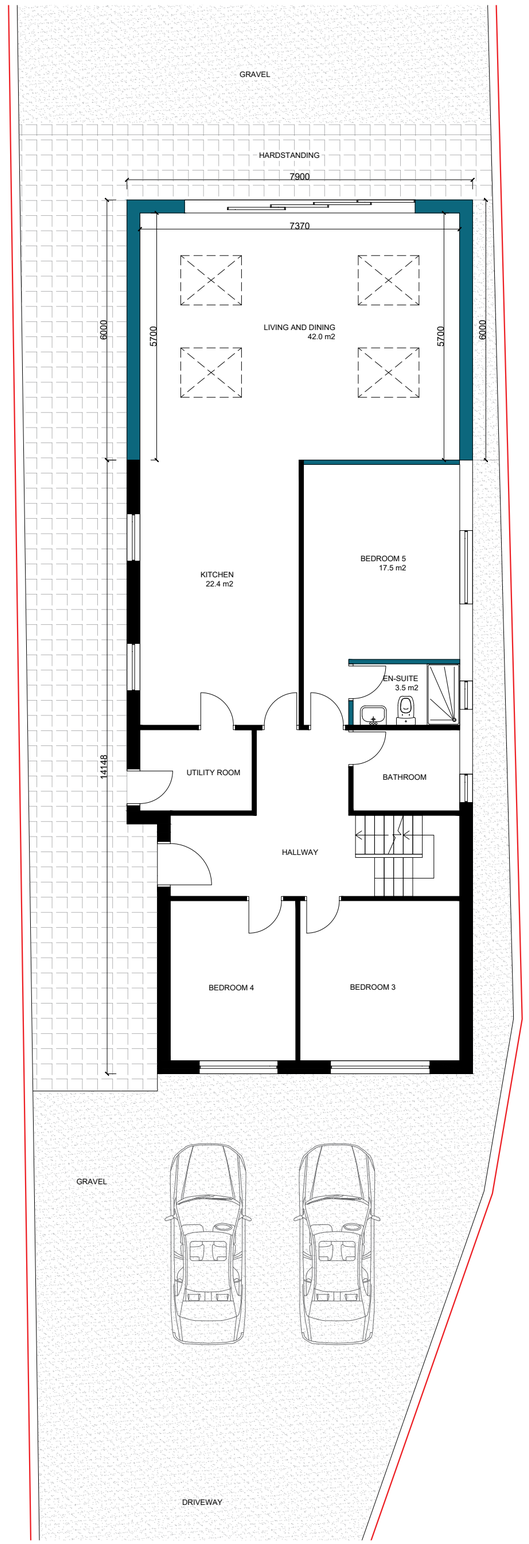


Proposed Ground Floor Plan

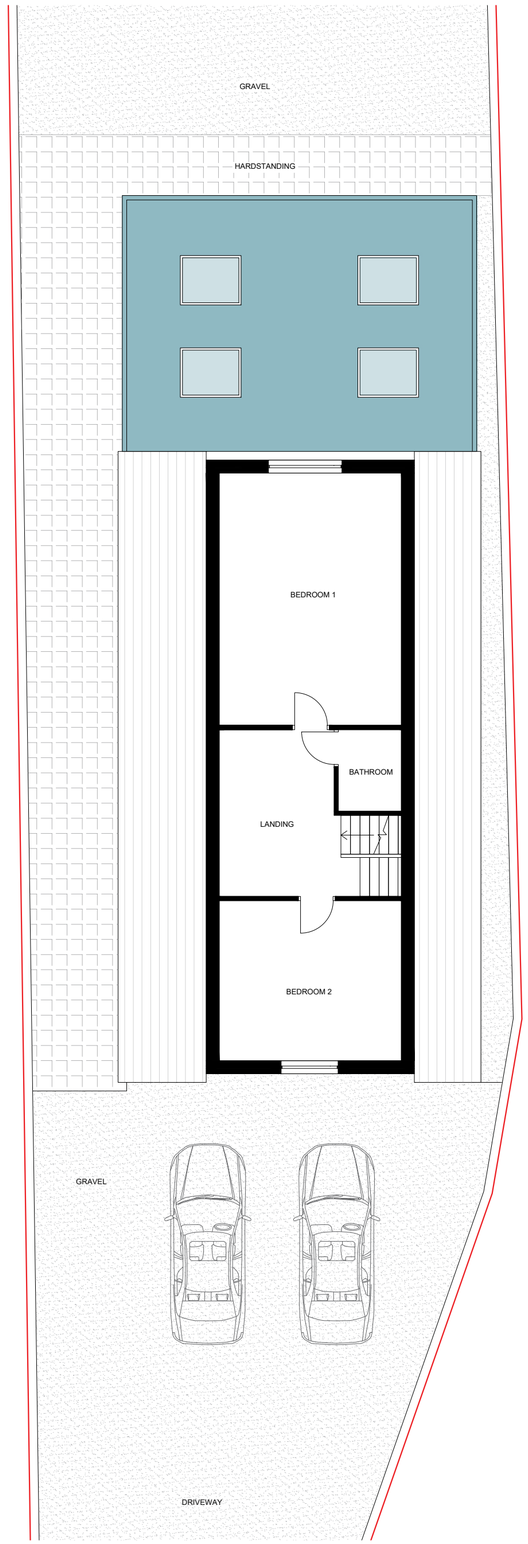

Proposed First Floor Plan

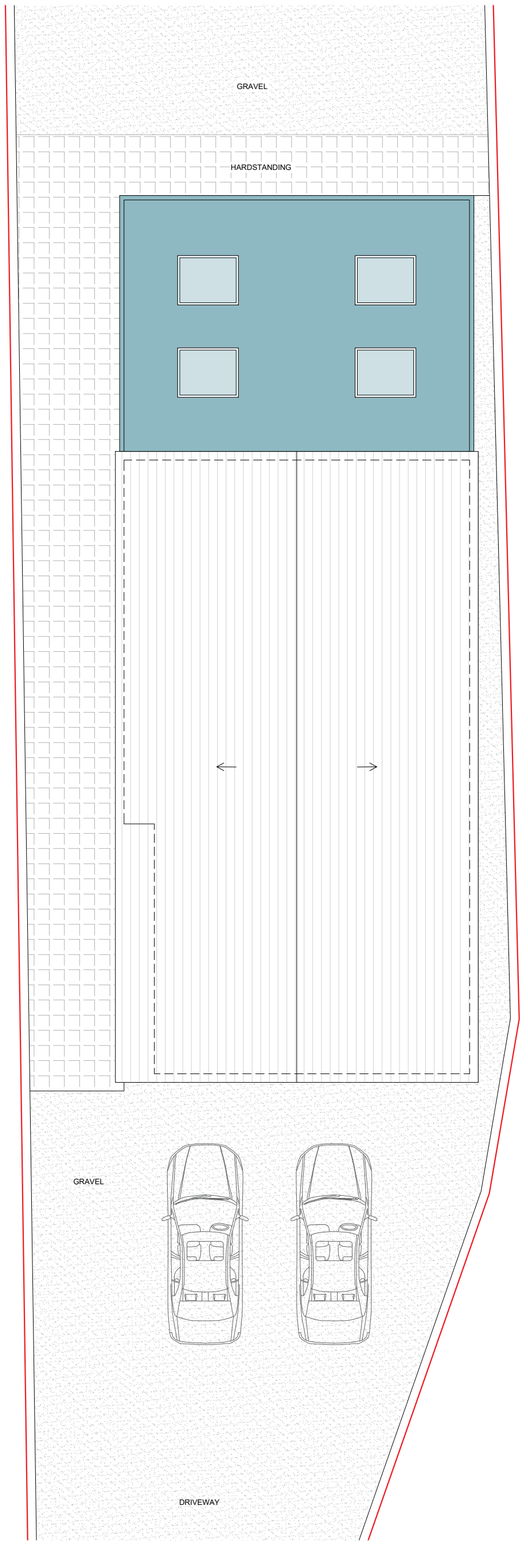

Proposed Roof Plan

Any dimensions shown should be checked on site and discrepancies reported to the Architect prior to construction.
Designs are not coordinated with engineer projects.
Do not scale for construction purposes.

0 1 2 3 4
Scale Bar 1:100 M.

Existing Proposed

Drawing Name: Pre-Proposed Plans

Project Adress: 21 Victoria Terrace, Manchester M12 4LB

Drawing No.: 21VictoriaTerrace_ ProposedPlans_V3

Scale: 1/100 at A2

Drawing No.: 04

Designer: EC

Revision: V3

Date: 10.03.2026

PLANNING BY DESIGN
FROM CONCEPT TO COMPLETION

Planning By Design Ltd
www.planning-by-design.co.uk
hello@planning-by-design.co.uk