
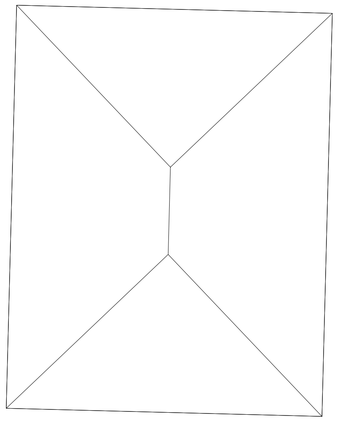


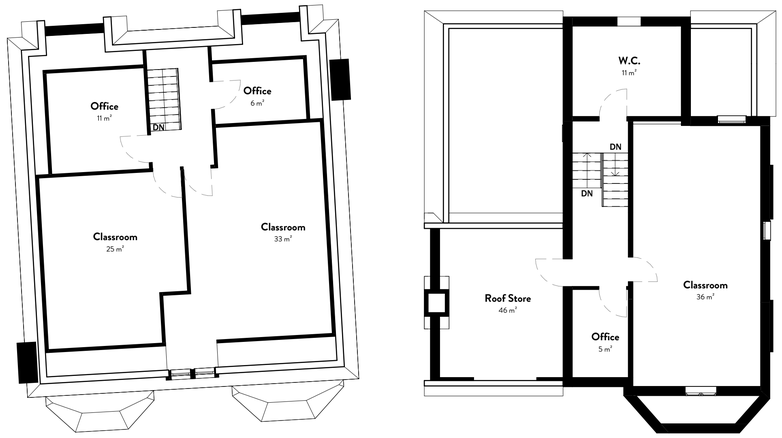

1 PROPOSED LOFT FLOOR PLAN

1 : 100

REV	Details	By	Date
Pl1	Issued for Planning	JC	10 09 25

Stamp:
ISSUED FOR PLANNING

Project No:
JC236

Project:
4 Middleton Road

Drawing No:
A1.5

Revision:
PL1

Title:
PROPOSED SECOND FIRST FLOOR PLAN

Project Address:
No4. Middleton Road Crumpsall Manchester M8 5DS

Scale on A1:	Drawn by:	Checked by:
1 : 100	JC	JC

JC Architecture + Planning
CIAT CHARTERED PRACTICE
+studio@jcdesigngroup.co.uk +0161 532 2626

To be read with JCD specification and all relevant documents. Check all dimensions on site; report discrepancies before starting work. No liability accepted for unauthorised changes or works. This drawing is confidential; do not copy or share without written permission. Property of JC Design Group Ltd, return on request. © JC Design Group Ltd

1 0 1 2 3 4 5 m

SCALE 1: 100

NORTH