




Proposed Front Elevation
Scale 1:50

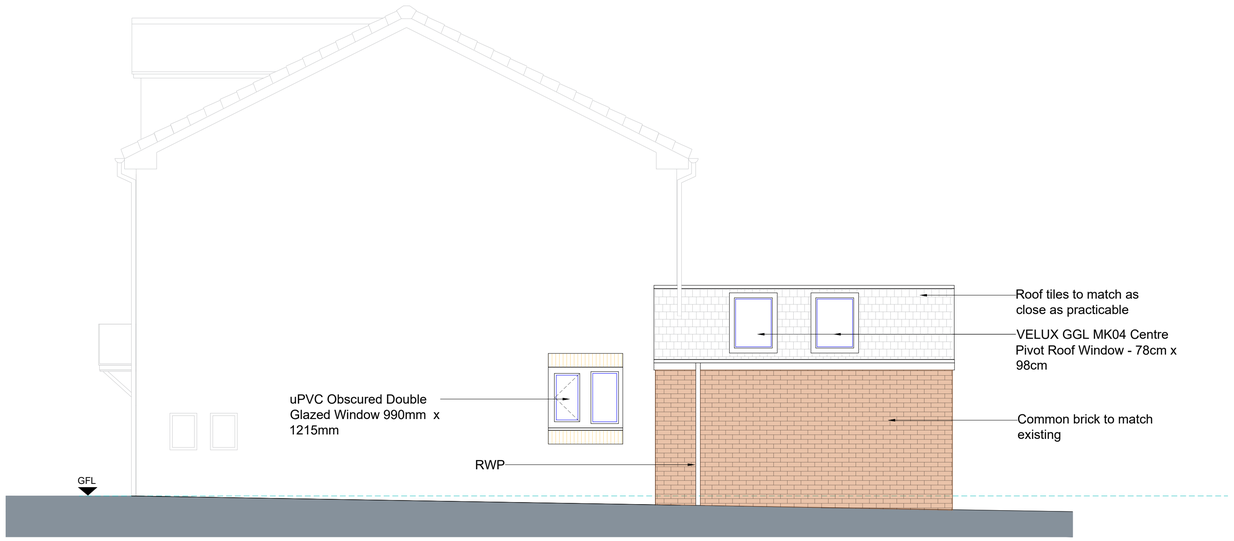


Proposed Side Elevation
Scale 1:50

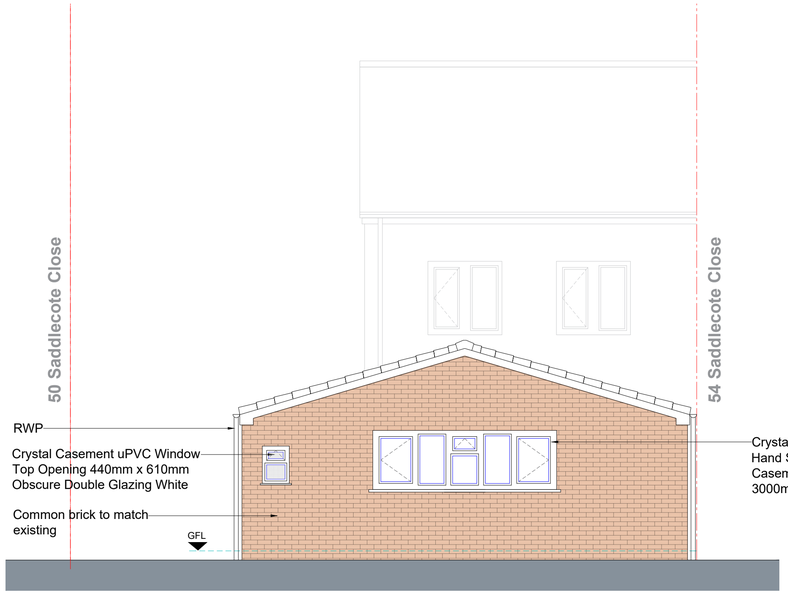

Proposed Rear Elevation
Scale 1:50

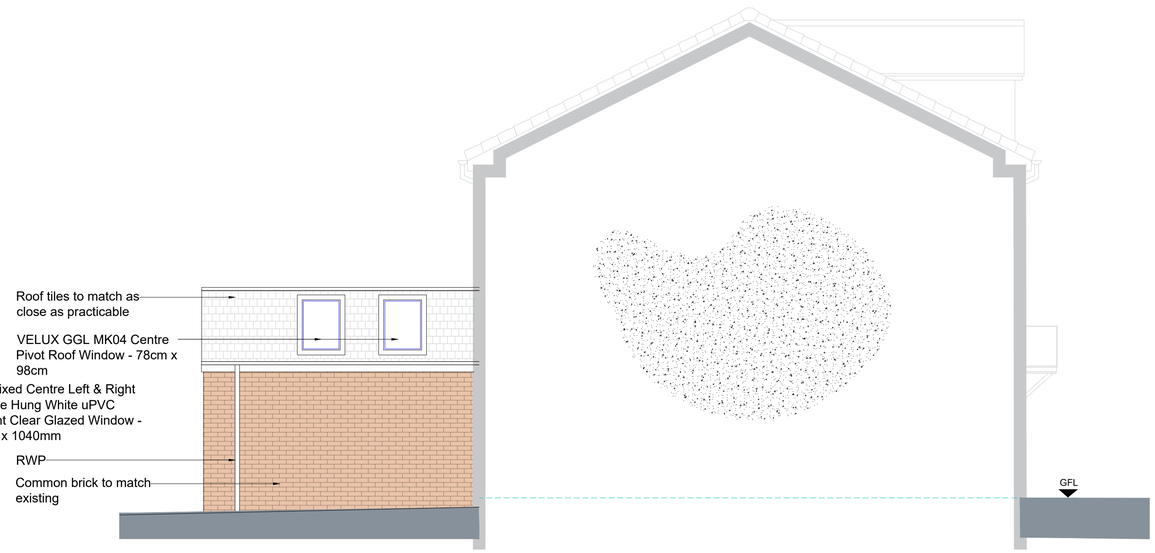

Proposed Party Wall Elevation
Scale 1:50

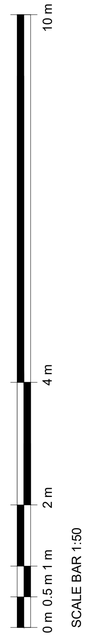

GENERAL NOTES

1. The contractor must check the site and the approved drawings before commencing the works and must take any working measurements as necessary and any discrepancy must be reported to the client.

2. Work shall comply with any current relevant BS/codes of practices and confirm to the Building Regulations including the latest amendment. The contractor is responsible for setting out the works.

KEY

Boundary

GIA — Gross Internal Area

Velux Window

PROJECT ADDRESS
52 Saddlecote Close
Manchester
M8 5EG

PROJECT
Single Storey Rear and Side Extension

DRAWING No.
PP238-4/26

SCALE
1:50

REVISION		DATE
a.	Rear project reduced to 4500mm	16.02.2026
b.	French door omitted	16.02.2026
c.	Side window to the kitchen to be obscured glazing	16.02.2026

DATE 07/01/2026 STATUS Planning Permission

DRAWN BY
AT

PAPER SIZE
A1

AT A. Design
12 Hastings Gardens
Stockport
SK5 8BF
ata_design@hotmail.com
07830039347