
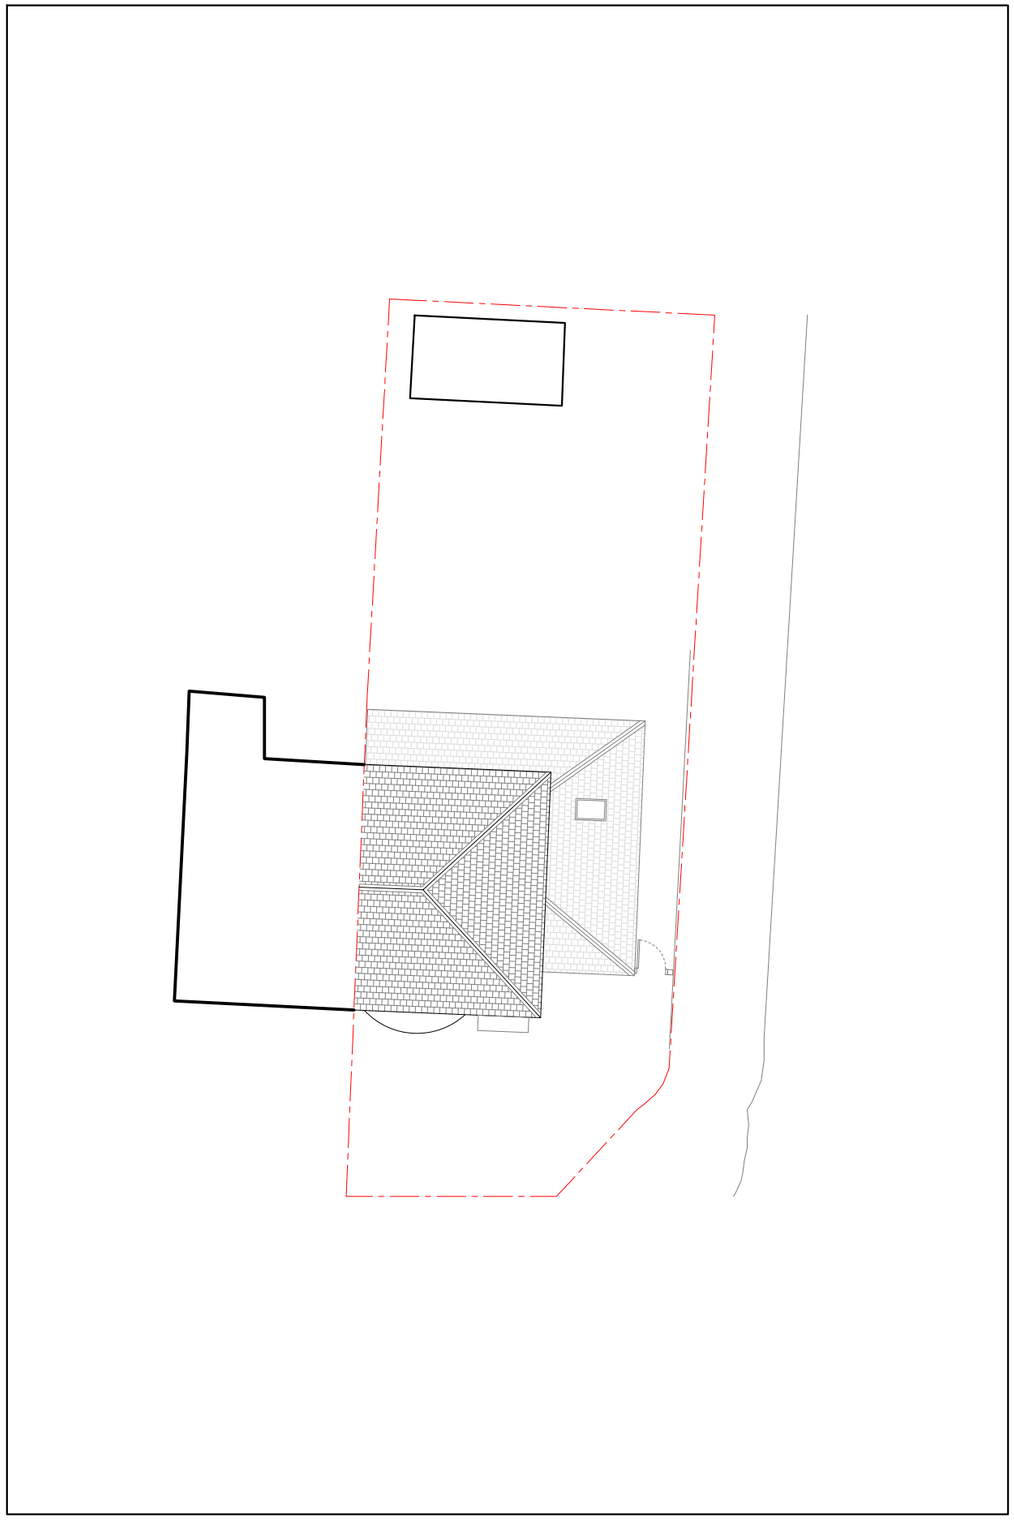


EXISTING SITE PLAN
1:200 @ A3

0m 1m 3m 5m 10m 15m 20m

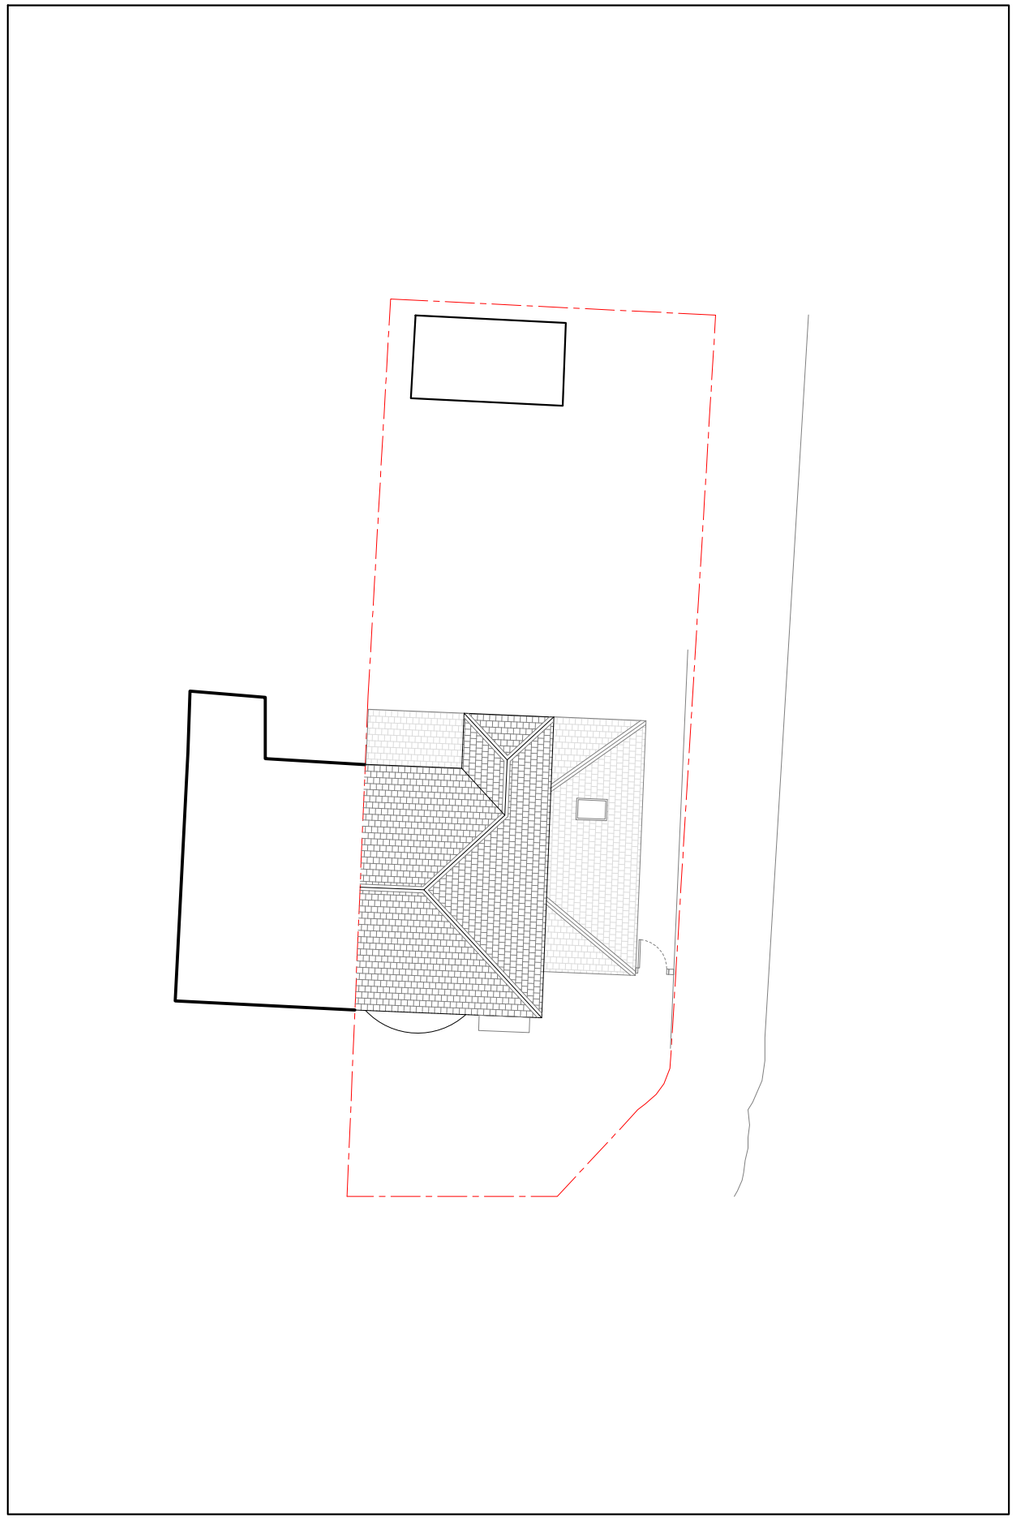

PROPOSED SITE PLAN
1:200 @ A3

Dimensioning

Figured dimensions only to be taken from these designs and drawings. Work to annotated dimensions only. All dimensions to be checked on site. Architectural designers to be informed immediately of any discrepancies before work proceeds. Drawings are to be read in conjunction with relevant specifications, structural engineers and service engineers' drawings.

Rev	Date	Description
-	*05/12/25*	*Issued to client for comments*

SALEEM
ARCHITECTS
Architecture | Masterplanning | Graphics

CLIENT:
Homeowner

PROJECT:
96 Parsonage Rd
Manchester
M20 4WU

TITLE:
Existing & Proposed Site Plans

REV:

SCALE:
1:200 @ A3

DATE:
Dec 2025

DRAWING NO.
Sheet 6

www.saleemarchitects.co.uk
+44 7411 474157