
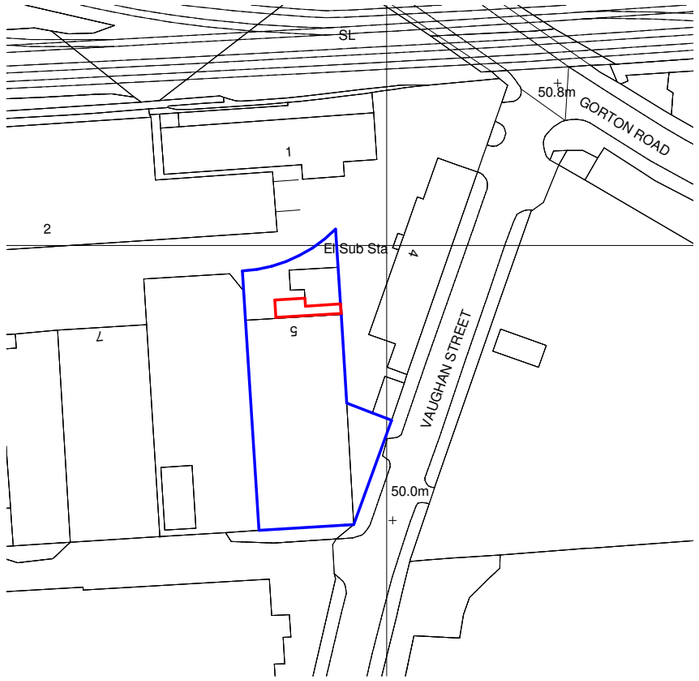


1 Location Plan

1 : 1250

0 12.5 25 37.5 50m

1:1250

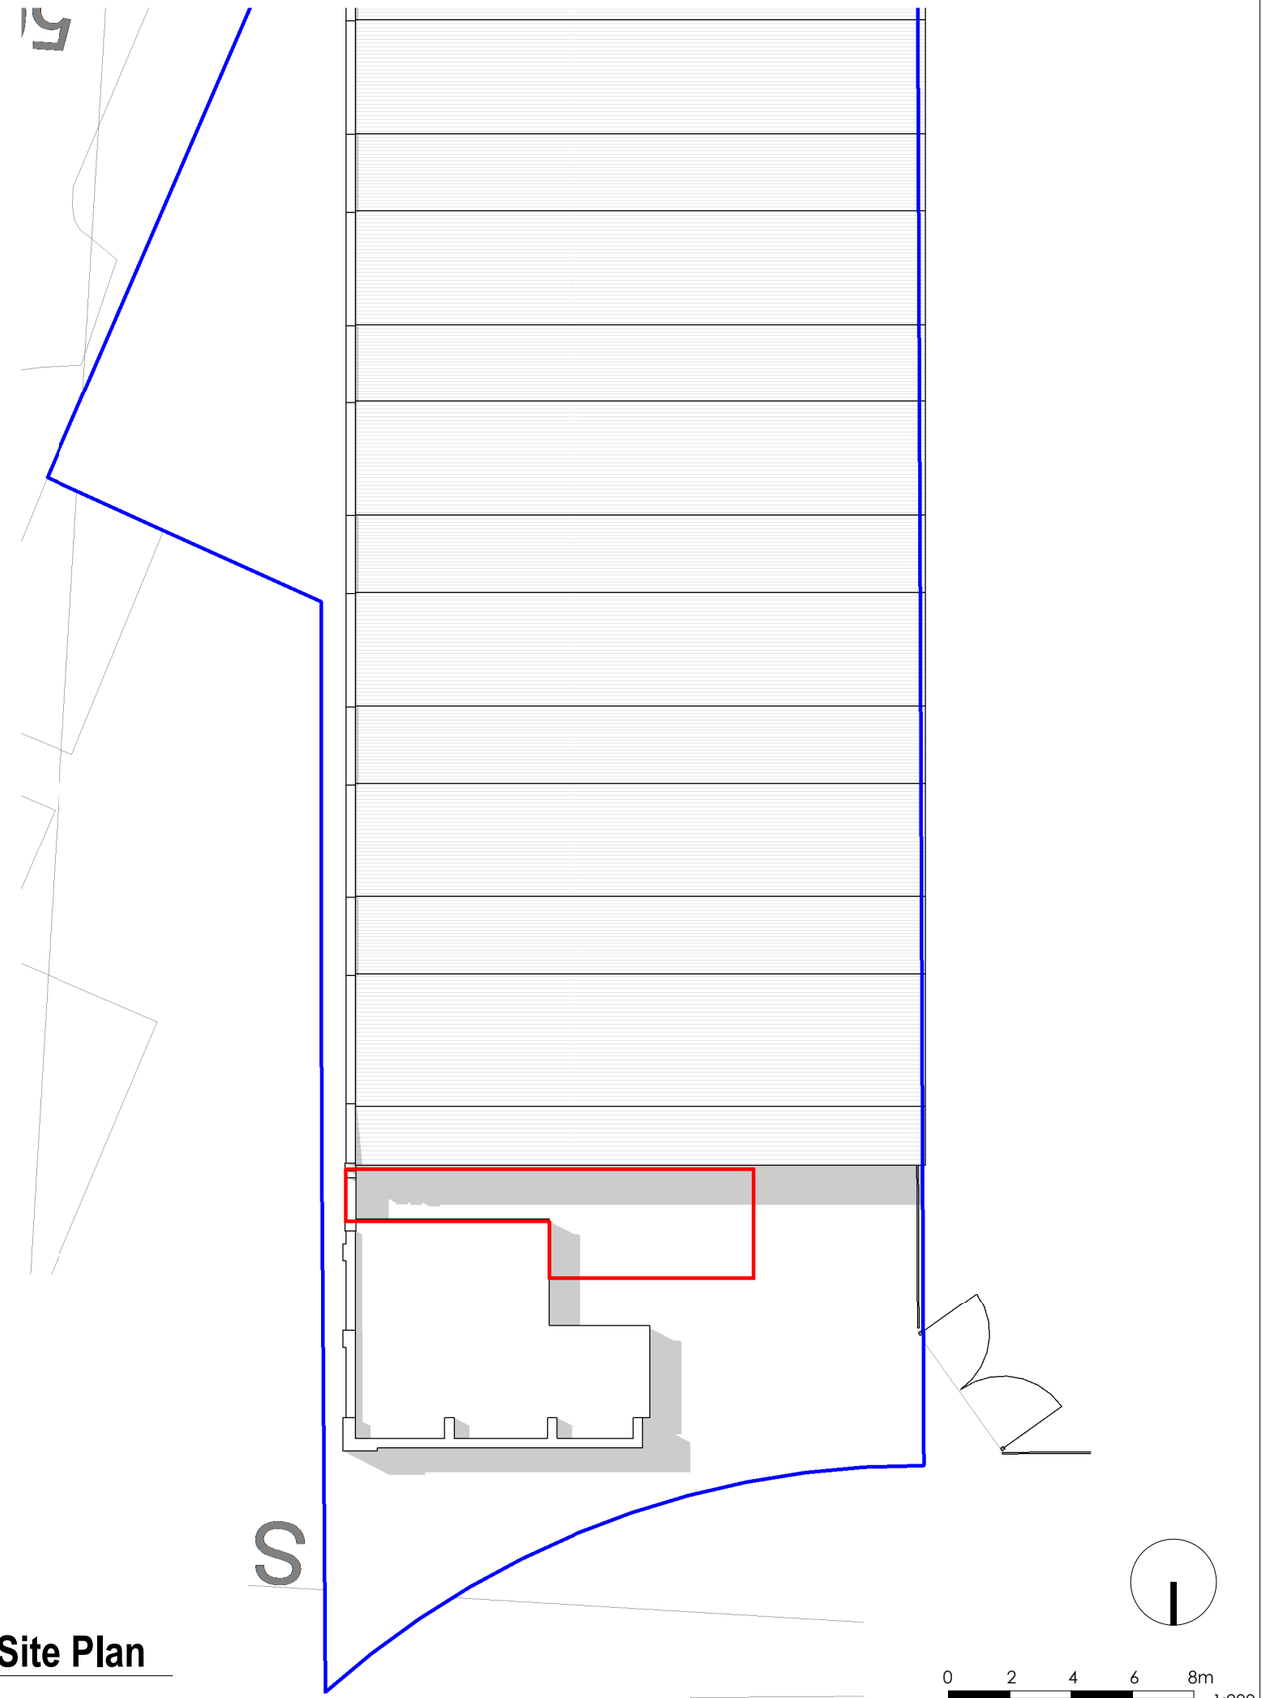

2 Existing Site Plan

1 : 200

0 2 4 6 8m

1:200

General Notes

The Architect shall have no responsibility for any use made of this document other than for that which it was prepared and issued.

All dimensions should be checked on site. Do not scale from this drawing

To be read in conjunction with all other Consultant's drawings.

The Architect to be immediately notified of any discrepancies.

Copyright on this drawing retained by the Architect.

LEGEND

Land Owned by Applicant

Site Boundary

No.	Date	Dwn	App	Revision or reason for issue
P2	19/11/2025	AK	SH	Amended Red Line
P1	17/11/2025	AK	SH	Initial Issue

Client

Adjacent to Unit 5, Vaughan Street Industrial Estate, 113 Vaughan St, Manchester M12 5DU

createitstudios ...leave an impression

Create It Studios (NW) Ltd
3 Stevenson Square,
Manchester
M1 1DN

info@createitstudios.co.uk

Project Title

Abdul Faisal

Scale / North Point

As indicated

Drawing Title

Location Plan And Existing Site Plan

Drawing Number: A1625(01)AP001

Revision: P2

Drawing Status

Preliminary