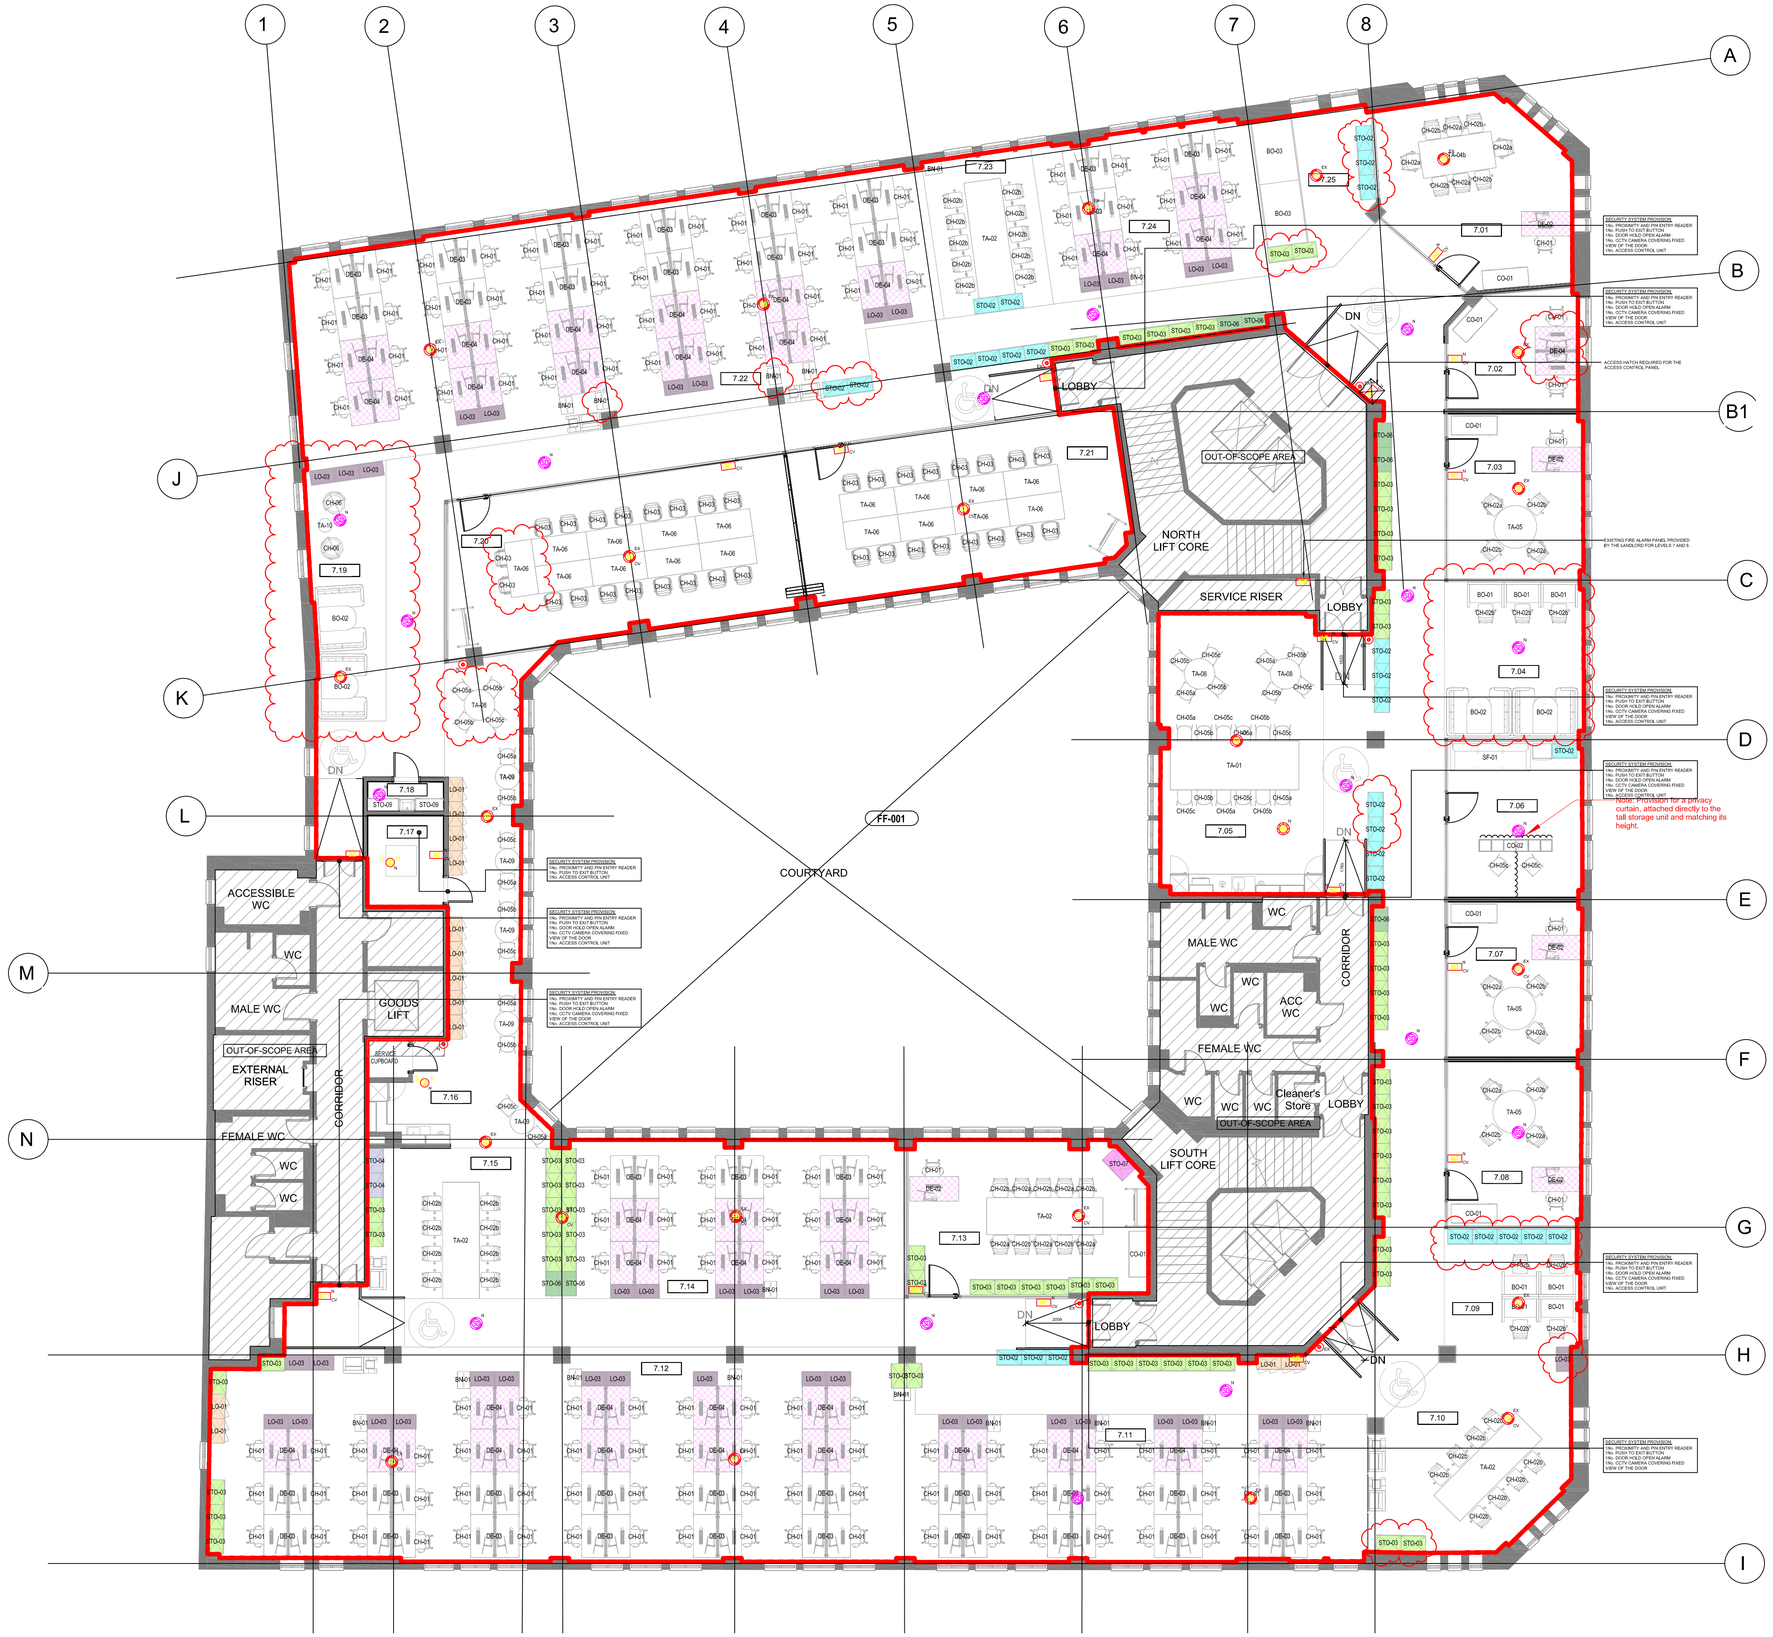


1 Level 07 - Proposed Fire Detection & Alarm and Security System Plan

1 : 100

GENERAL NOTES:

1. THE PREPARED DRAWING &LLUSTRATES THE CONCEPTUAL DESIGN PRINCIPLES TO DEVELOP THE DRAWINGS AT THE NEXT STAGE.
2. ALL DESIGN OF THE FIRE DETECTION AND ALARM SYSTEM SHALL COMPLY WITH ON THE CURRENT GOVERNMENT PROPERTY AGENCY (GPA) DESIGN GUIDES, BS 5839-1, BS OR BS EN STANDARDS, LOCAL REGULATIONS AND STANDARDS.
3. ALL DESIGN OF THE FIRE DETECTION AND ALARM SYSTEM PRINCIPLE AND STRATEGIC SHALL REFER TO THE RIBA STAGE 3 PERFORMANCE SPECIFICATION.
4. DO NOT SCALE THIS DRAWING. ALL DIMENSIONS AND LEVELS ARE INDICATIVE ONLY AND MUST BE VERIFIED ON SITE BY THE PRINCIPAL CONTRACTOR OR A RELATED SUBCONTRACTOR PRIOR TO THE COMMENCEMENT OF WORKS.
5. THIS DRAWING SHALL BE READ IN CONJUNCTION WITH ALL MECHANICAL, ELECTRICAL, ARCHITECTURAL AND STRUCTURAL DRAWINGS AND THE RIBA STAGE 3 PERFORMANCE SPECIFICATION.

LEGEND:

SYMBOL	DESCRIPTION
	BREAKGLASS CALL POINT
	SMOKE DETECTOR
	SMOKE DETECTOR (with sounder)
	EXISTING SMOKE DETECTOR (with sounder & xenon beacon)
	NEW SMOKE DETECTOR (with sounder & xenon beacon)
	HEAT DETECTOR (with sounder & xenon beacon)
S H	COMBINED SMOKE AND HEAT DETECTOR (NEUTRAL)
FAP	FIRE ALARM PANEL
INT	INTERFACE MODULE
	OUT-OF-SCOPE AREA. ALL EXISTING FIRE DETECTION AND ALARM SYSTEM WILL BE RETAINED.

ABBREVIATIONS:

N = PROPOSED OR NEW FIRE DETECTION AND ALARM DEVICE

EX = EXISTING FIRE DETECTION AND ALARM DEVICE

CV = CEILING VOID

Rev	Date	Description	Prod.	Chk.	Rvd.	App.
LO2	13.03.26	LBC Submission	ZL	DK	KB	KB
LO1	03.12.25	LBC Issue	ZL	DK	KB	KB

Client:

Government Property Agency

ARCADIS

Registered office: 80 Fenchurch Street, London EC3M 4BT

Coordinating office: 80 Fenchurch Street, London EC3M 4BT

www.arcadis.com

Project: CPS Manchester

Site: Sunlight House, Little Quay Street, Manchester M3 3HP

Drawing/Title: Level 07 - Proposed Fire Detection & Alarm and Security Plan

Designed: ARCADIS	Signed: ARCADIS	Date: 13.03.2026	
Drawn: SS	Signed: SS	Date: 13.03.2026	
Checked: RM	Signed: RM	Date: 13.03.2026	
Reviewed: SP	Signed: SP	Date: 13.03.2026	
Approved: IH	Signed: IH	Date: 13.03.2026	
Design Stage: RIBA Stage 3			
Original Size: A1	Grid: -	Datum: -	
Suitability Code: A3	Scale: As indicated	Project Number: 30279810	

Suitability Description: OFFICIAL-SENSITIVE

Listed Building Consent Submission

Drawing Number: 30279810-ARC-MAN-07-DR-EE-06801

Revision: LO2

© Copyright reserved