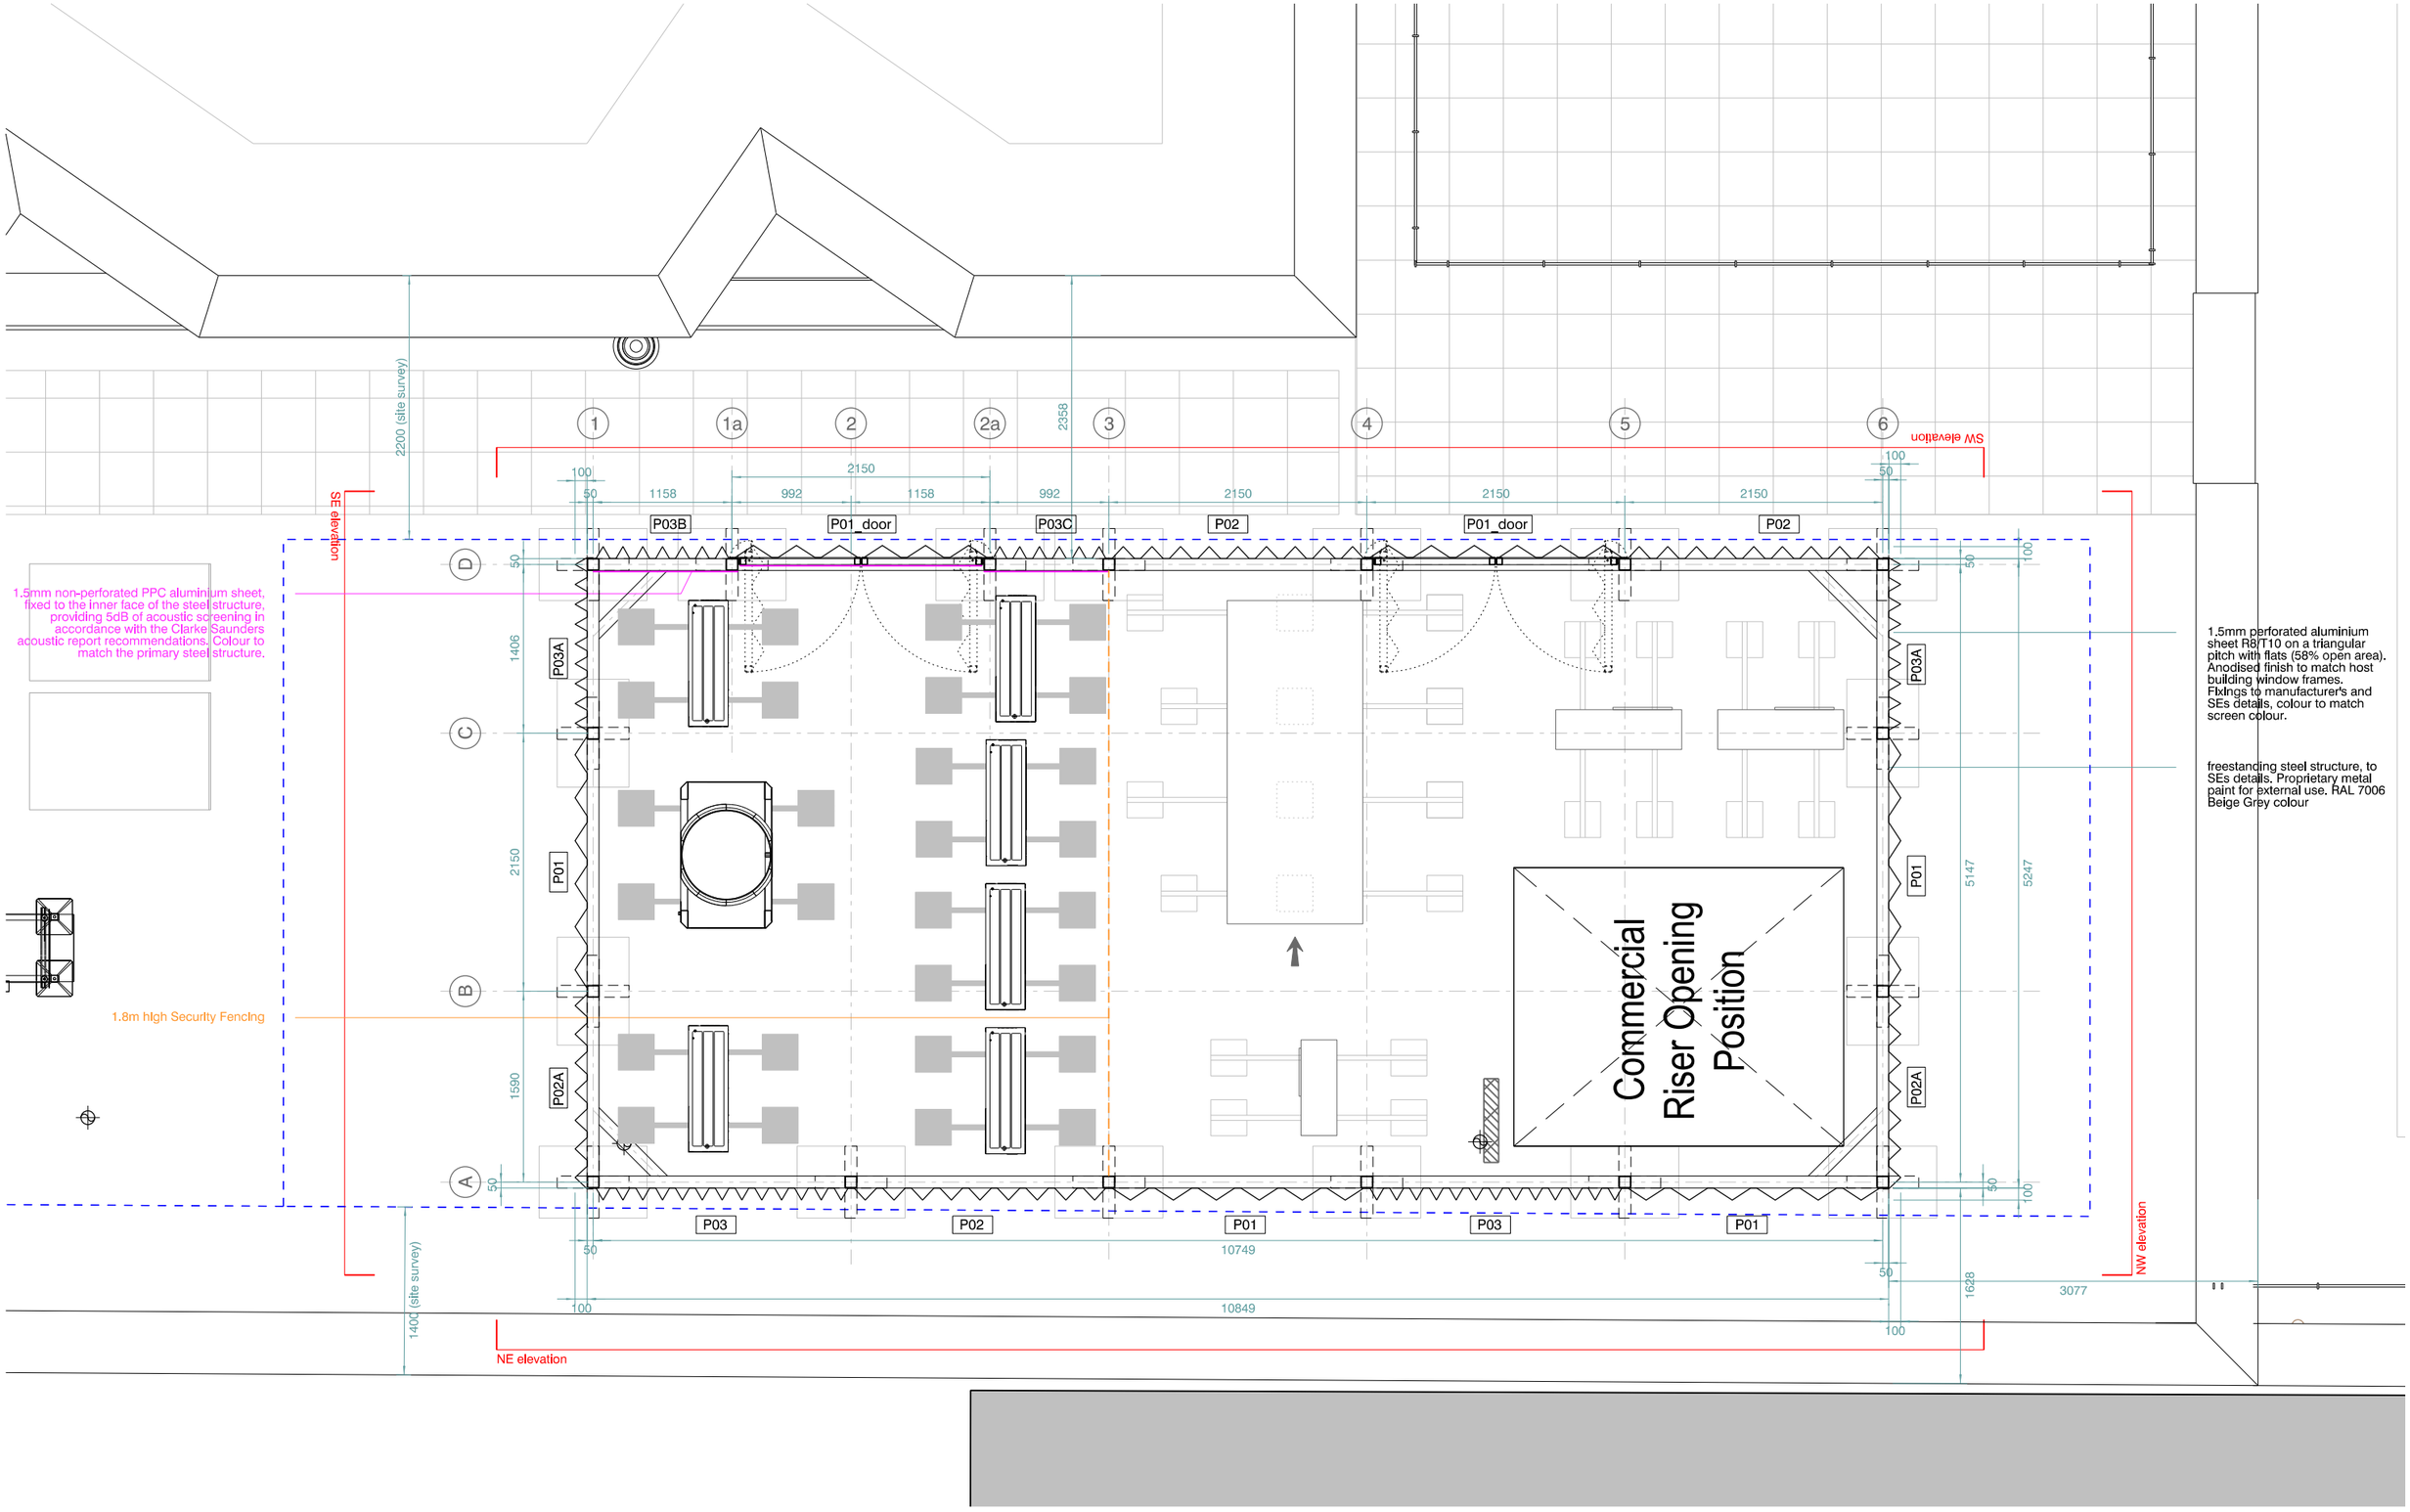


revision:	date:	note:
P01	2026.02.09	preliminary first issue
P02	2026.02.13	additional access to gym's plant

- - - - - - existing mansafe system

NOTE:
A site survey of the application site is mandatory prior to the commencement of screen manufacturing to ensure all roof structures are fully coordinated.

© stephenson hamilton risley STUDIO ltd. do not scale from this drawing

project
Oldham Street, Manchester

job no.
7708

title
proposed roof plant screen_plan layout

scale
1:50 @ A3

drawing no.
7708-al(05)310

stephenson hamilton risley
STUDIO

3 riverside mews
4 commercial street
manchester, M15 4RQ
www.shr.studio
email@shr.studio
0161 832 0244