

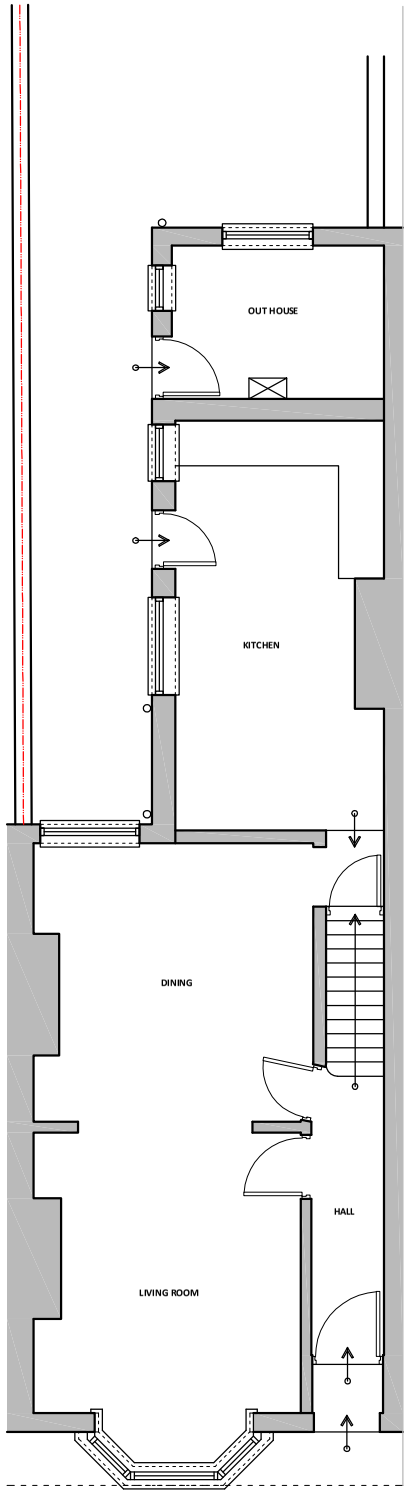


EXISTING | GROUND FLOOR PLAN

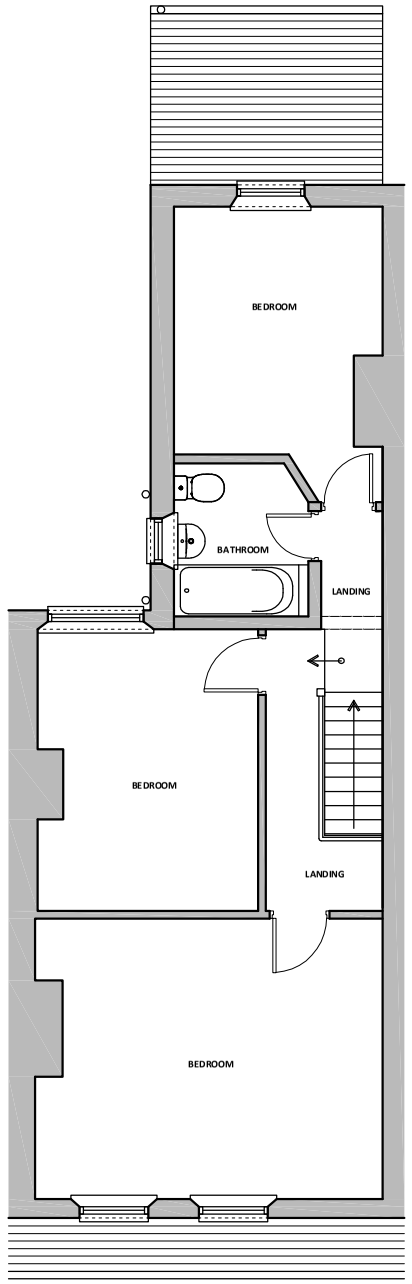

EXISTING | FIRST FLOOR PLAN

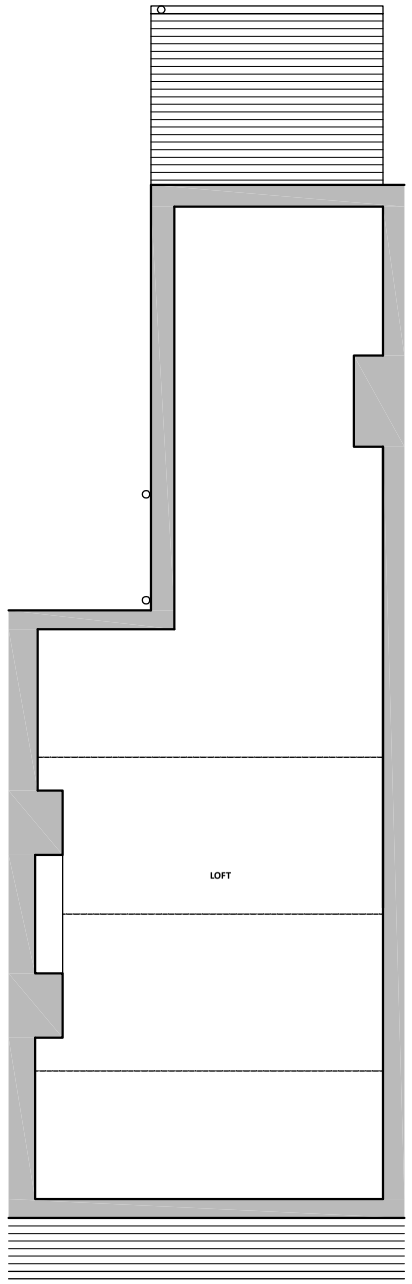

EXISTING | LOFT PLAN

Revision	Description	Date	Issued by
Revision Schedule			

For guidance only. Do not scale off this drawing

1:20 - 200mm 400mm 600mm 800mm 1000 1200 1400 1600
1:100 - 1m 2m 3m 4m 5m 6m 7m 8m
1:50 - 0 1m 2m 3m 4m
1:5 - 0 100mm 200mm 300mm 400mm
TO SCALE @ A1

CLIENT:
Mr Danny Foggo

PROJECT:
29 Cheltenham Rd, Chorlton, M21 9GL

DRAWING TITLE:
Existing Plans

NORTH

PROJECT No: B0086	DRAWING No: 01
Revision:	*
Scale:	1: 100 @ A3
Date:	Sept 2023
Drawn by:	-

BRIGHTER