

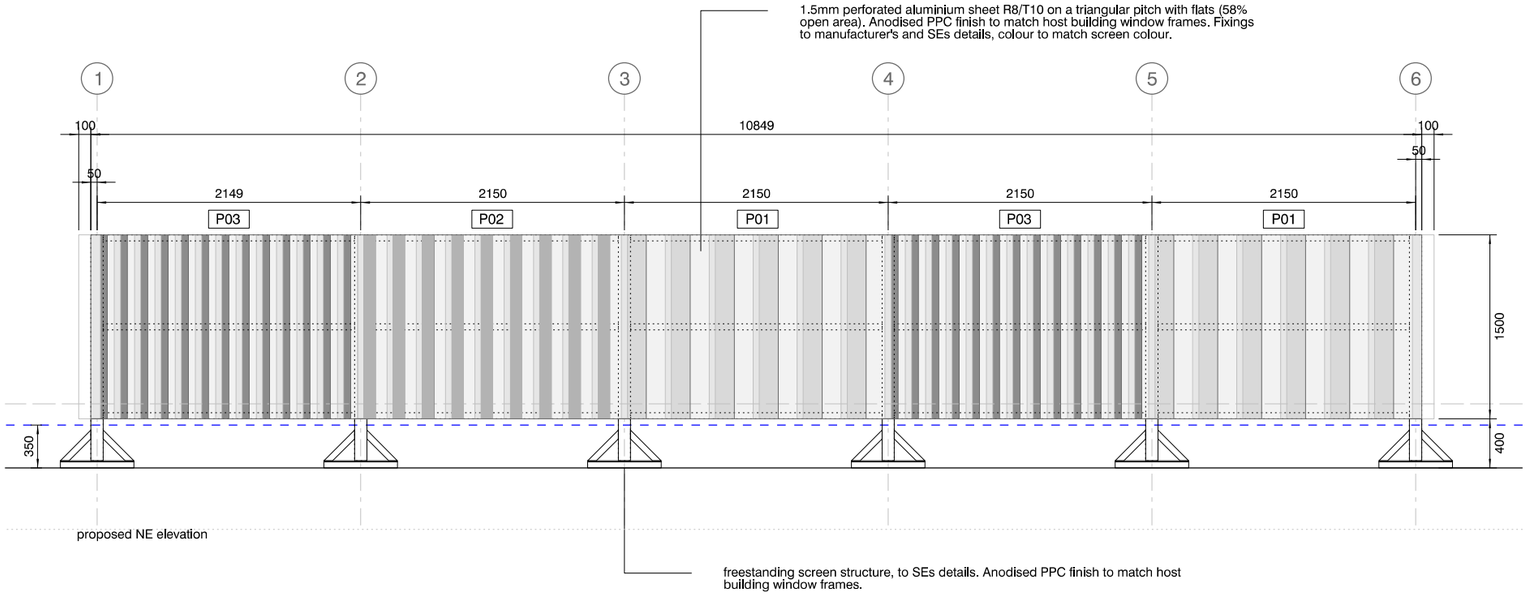



proposed NE elevation

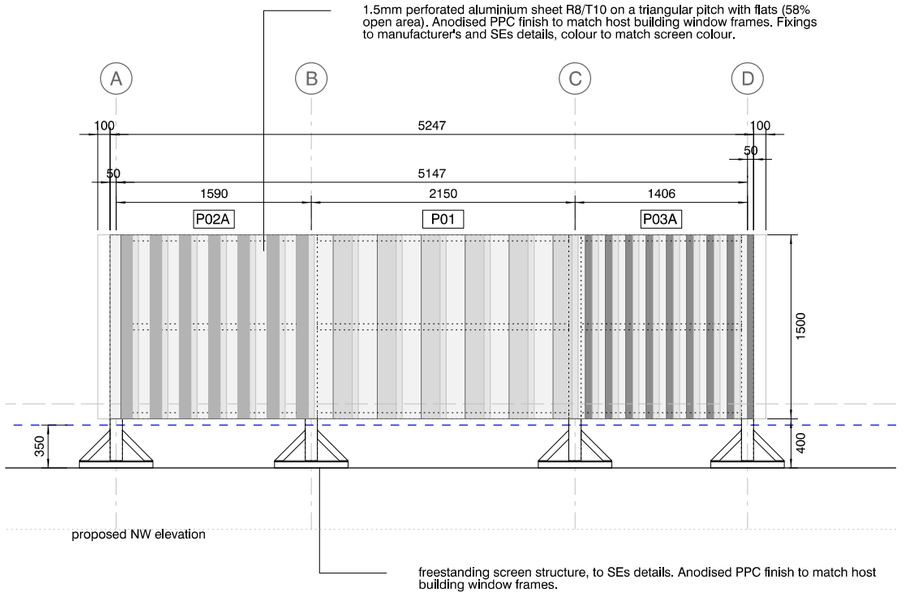

proposed NW elevation

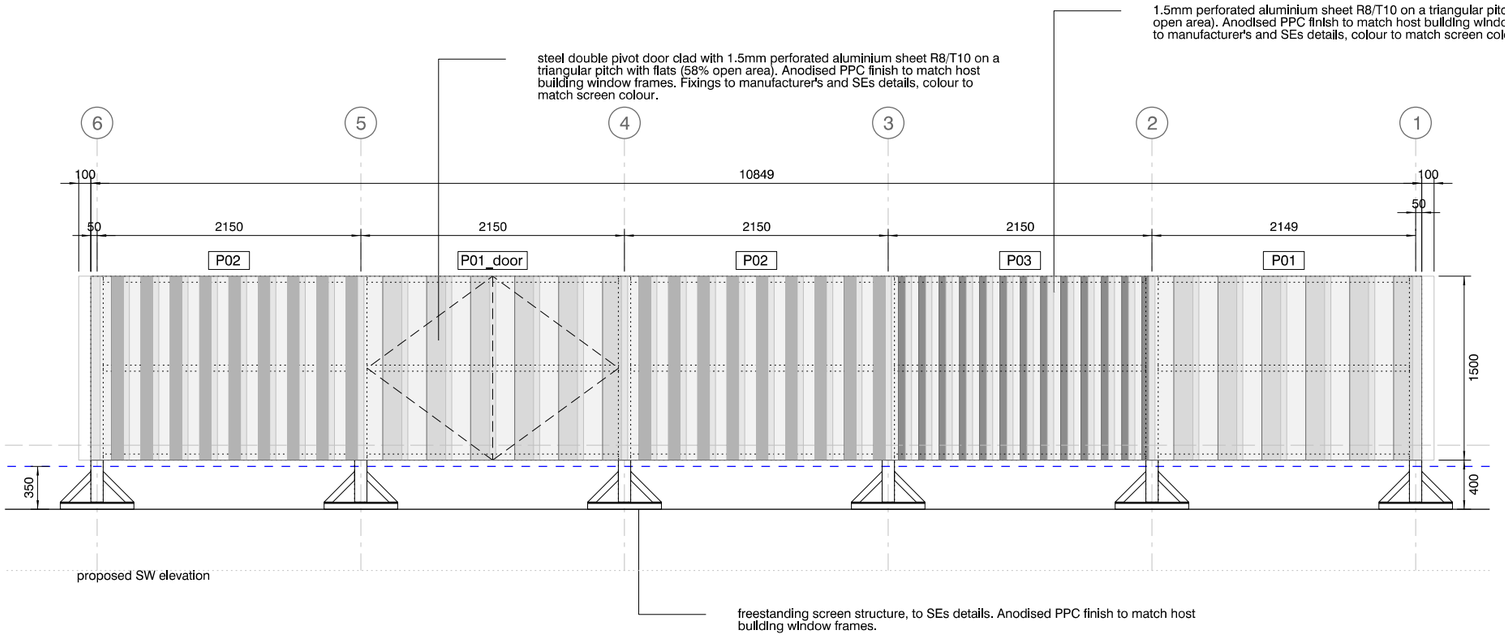

proposed SW elevation

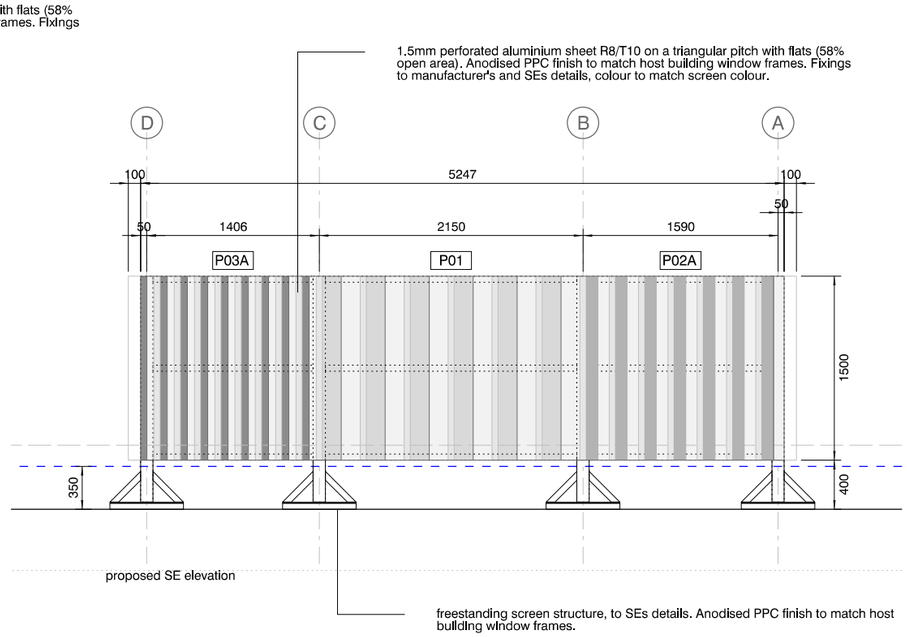

proposed SE elevation

revision:	date:	note:
P01	2026.02.09	preliminary first issue

existing mansafe system

NOTE:
A site survey of the application site is mandatory prior to the commencement of screen manufacturing to ensure all roof structures are fully coordinated.

project
Oldham Street, Manchester

job no.
7708

title
proposed roof plant screen- elevations

scale
1:50 @ A3

drawing no.
7708-al(05)311

stephenson hamilton risley
STUDIO

3 riverside mews
4 commercial street
manchester, M15 4RQ
www.shr.studio
email@shr.studio
0161 832 0244

© stephenson hamilton risley STUDIO ltd. do not scale from this drawing