


EXISTING FRONT ELEVATION

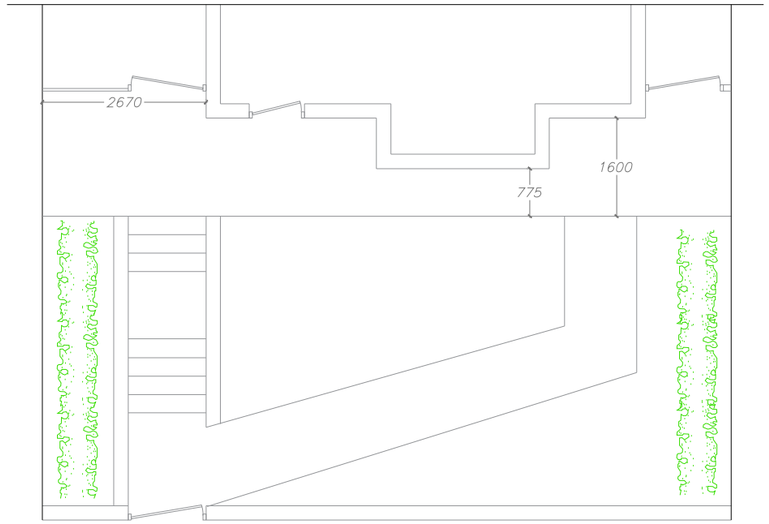

EXISTING PLAN

Manchester Equipment and Adaptations Partnership

Technical Officer Service

Philips Park Road
Beswick
Manchester,
M11 3FU

Applicants Name:
MAUREEN HATCHELL

Property Address:
37 VICTORIA AVENUE
HIGHER BLACKLEY
MANCHESTER
M9 6RA

Drawing Title: EXTG PLANS AND ELEVATIONS

REVISIONS -

Date: 27/11/2025

Paper Size: A3

Scale: 1:100

Drawn By: RBe

Manchester Equipment & Adaptations Partnership