




Proposed Front Yard Plan

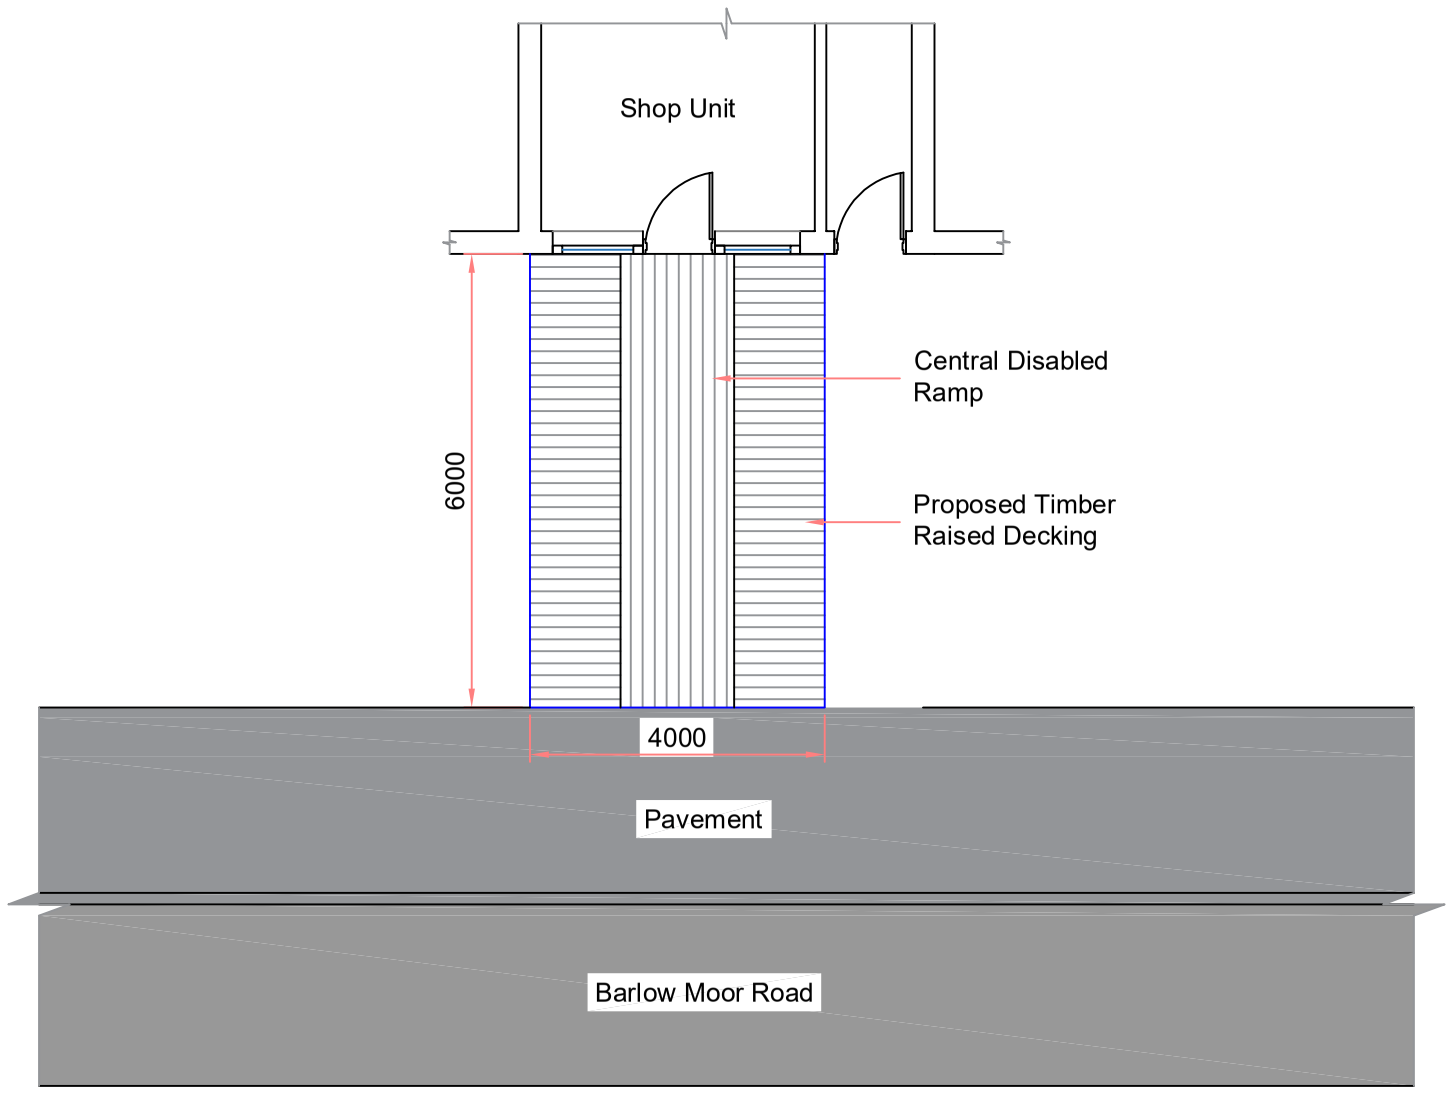


Proposed Front Elevation

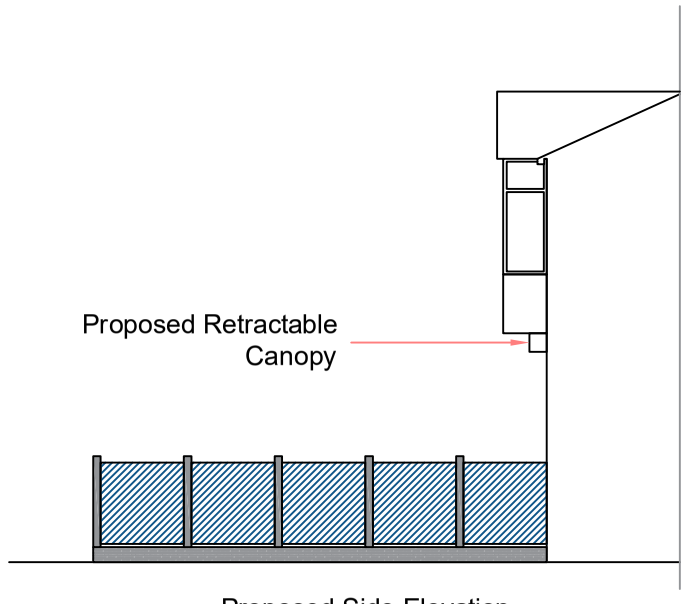

Proposed Side Elevation

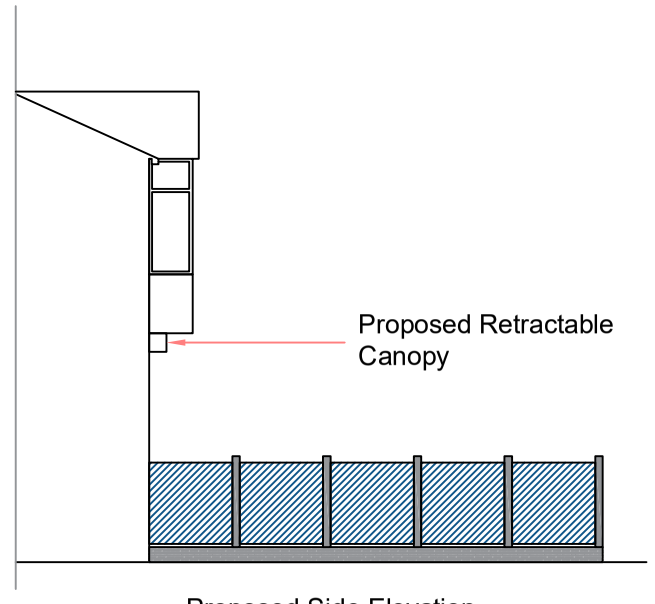

Proposed Side Elevation

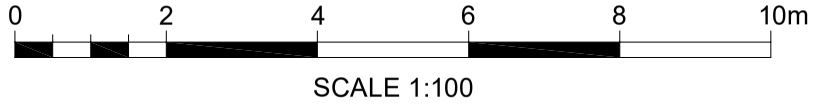

SCALE 1:100

439 Barlow Moor Road
Proposed Plan & Elevation
Scale: 1:100 @ A3