

Site Plan

TOWERS BUSINESS PARK

Kingston House Proposed Bin Store

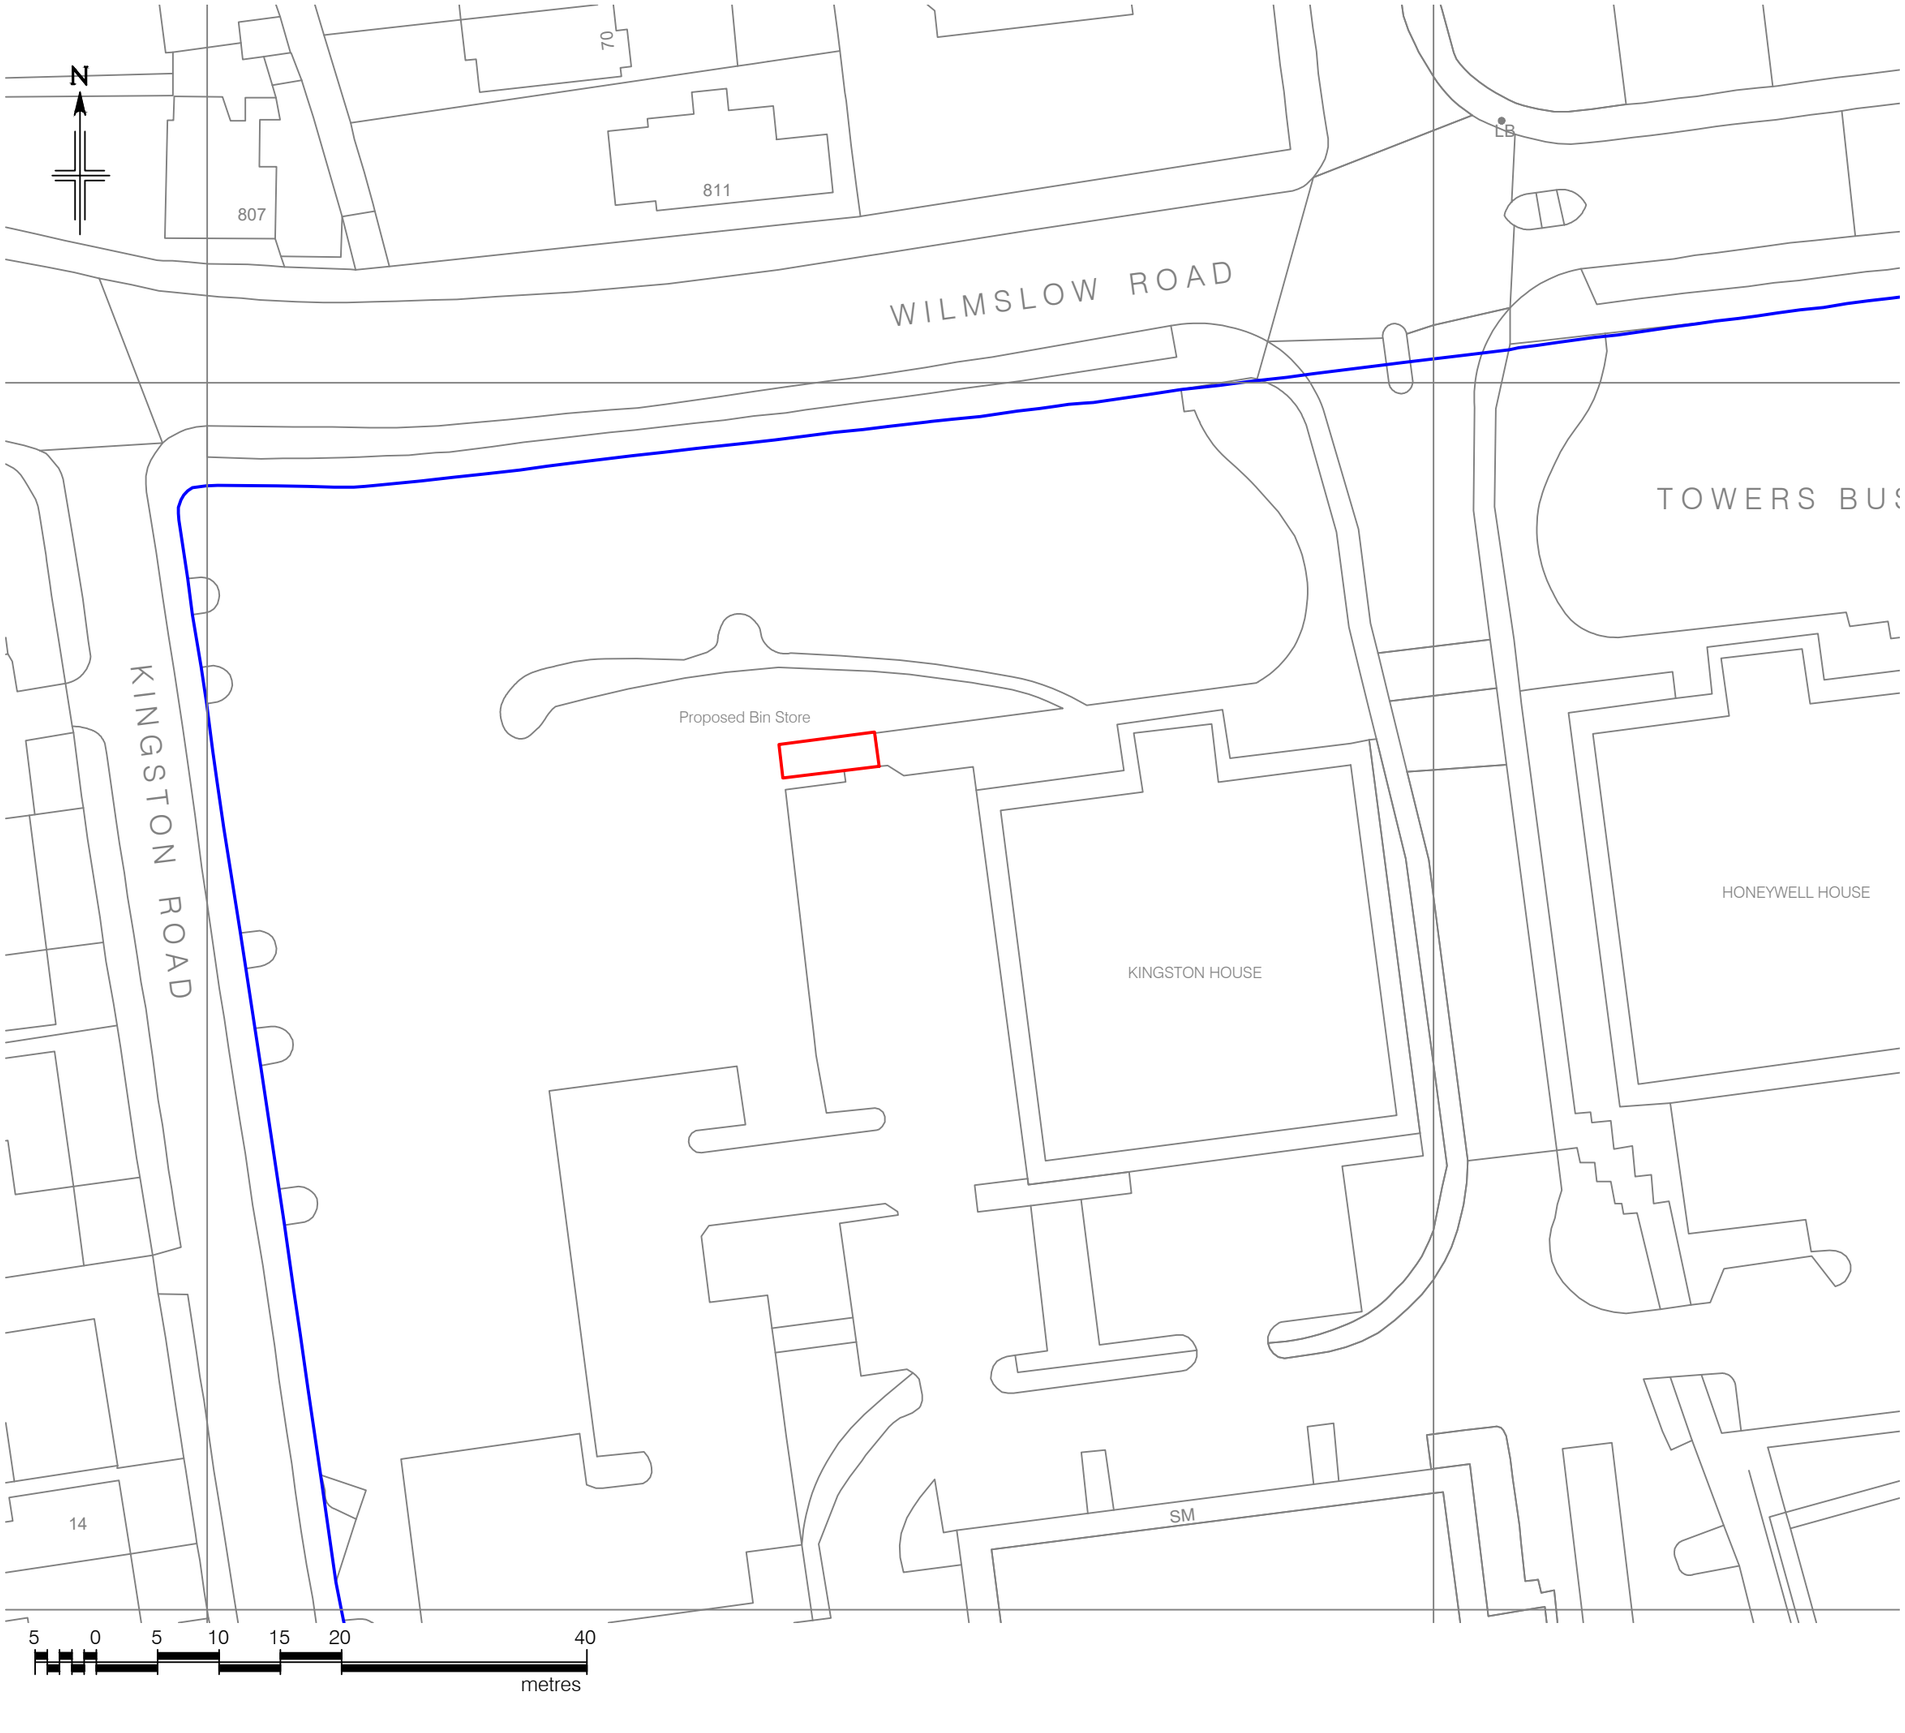

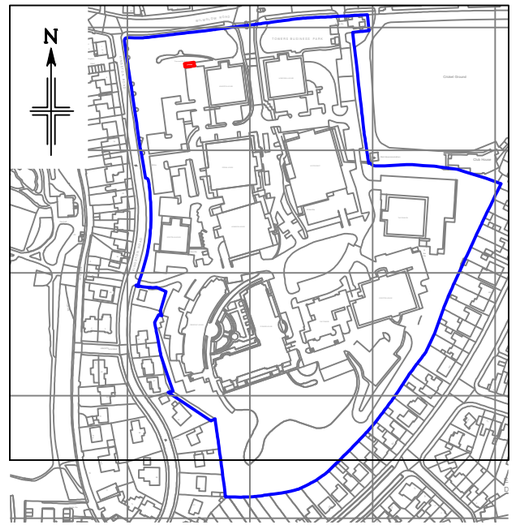

Location Plan

Scale 1:5000

Proposed Bin Store

Site Boundary

Notes:

Care should be taken when drawings are printed to avoid image distortion.

This drawing is issued for lease registration purposes only and further copies should be printed under the appropriate licence.

Ordnance Survey © Crown copyright 2025.
All rights reserved. Licence number LAN1001561.

CBRE | Turner & Townsend

T&T PJM UK Limited, Henrietta House, Henrietta Place,
London, W1G 0NB
Switchboard: 0207 182 2000
Web: www.turnerandtownsend.com

Address:	Towers Business Park Wilmslow Road, Didsbury Manchester M20 2RY
Drawing:	Lease Plan
Date: 13 February 2026	Project No. 0655045
Scale: 1:500 @ A3	
Drawn: GD	Checked: ICS
Dwg. No. 0655045-SP	Rev. A