
NOTES ©

This drawing to be read in accordance with the specification/Bills of Quantities and related drawings.
No Dimensions to be scaled from this drawing. All stated dimensions to be verified on site and the designer notified of any discrepancies.

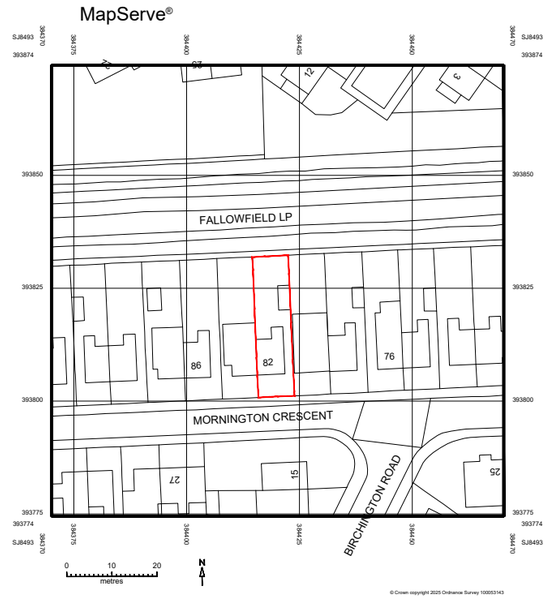

SITE LOCATION PLAN 1:1250

N

FOR PLANNING

Project

82 MORNINGTON CRESCENT
FALLOWFIELD
MANCHESTER
M14 6DD

Title


SITE LOCATION PLAN

Scale	Date
1:1250 @ A3	OCTOBER 2025
Drawn	Checked
SB	-
Drawing Number	Revision
7024_PL01	-

SMASHBOX
97 Alderley Road | Wilmslow | Cheshire | SK9 1PT
ARCHITECTURE DESIGN PLANNING
T. 01625 466 557 E. hello@smashboxarchitecture.com
www.smashboxarchitecture.com

NOTES ©

This drawing to be read in accordance with the specification/Bills of Quantities and related drawings.
No Dimensions to be scaled from this drawing. All stated dimensions to be verified on site and the designer notified of any discrepancies.

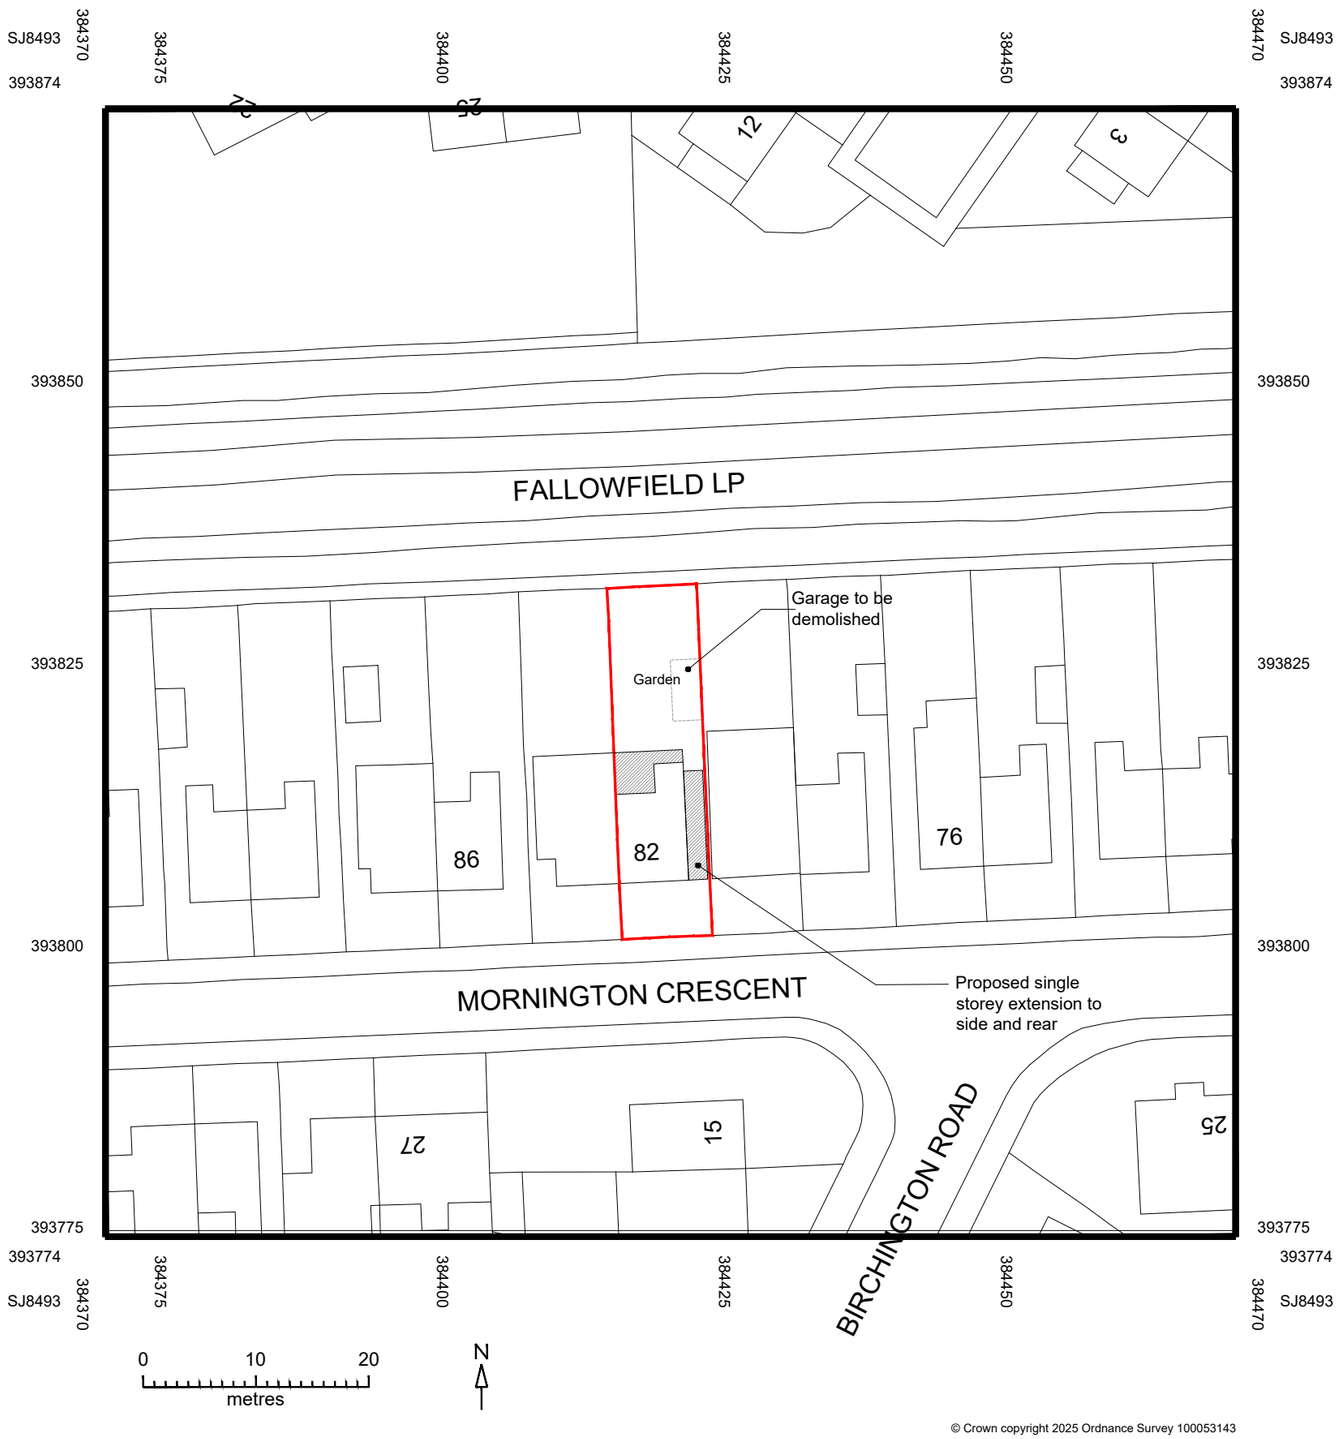

© Crown copyright 2025 Ordnance Survey 100053143

N

FOR PLANNING

Project


82 MORNINGTON CRESCENT
FALLOWFIELD
MANCHESTER
M14 6DD

Title

BLOCK PLAN

Scale	Date
1:500 @ A3	OCTOBER 2025
Drawn	Checked
SB	-
Drawing Number	Revision
7024_PL02	-

SMASHBOX
97 Alderley Road I Wilmslow I Cheshire I SK9 1PT
ARCHITECTURE DESIGN PLANNING
T. 01625 466 557 E. hello@smashboxarchitecture.com
www.smashboxarchitecture.com

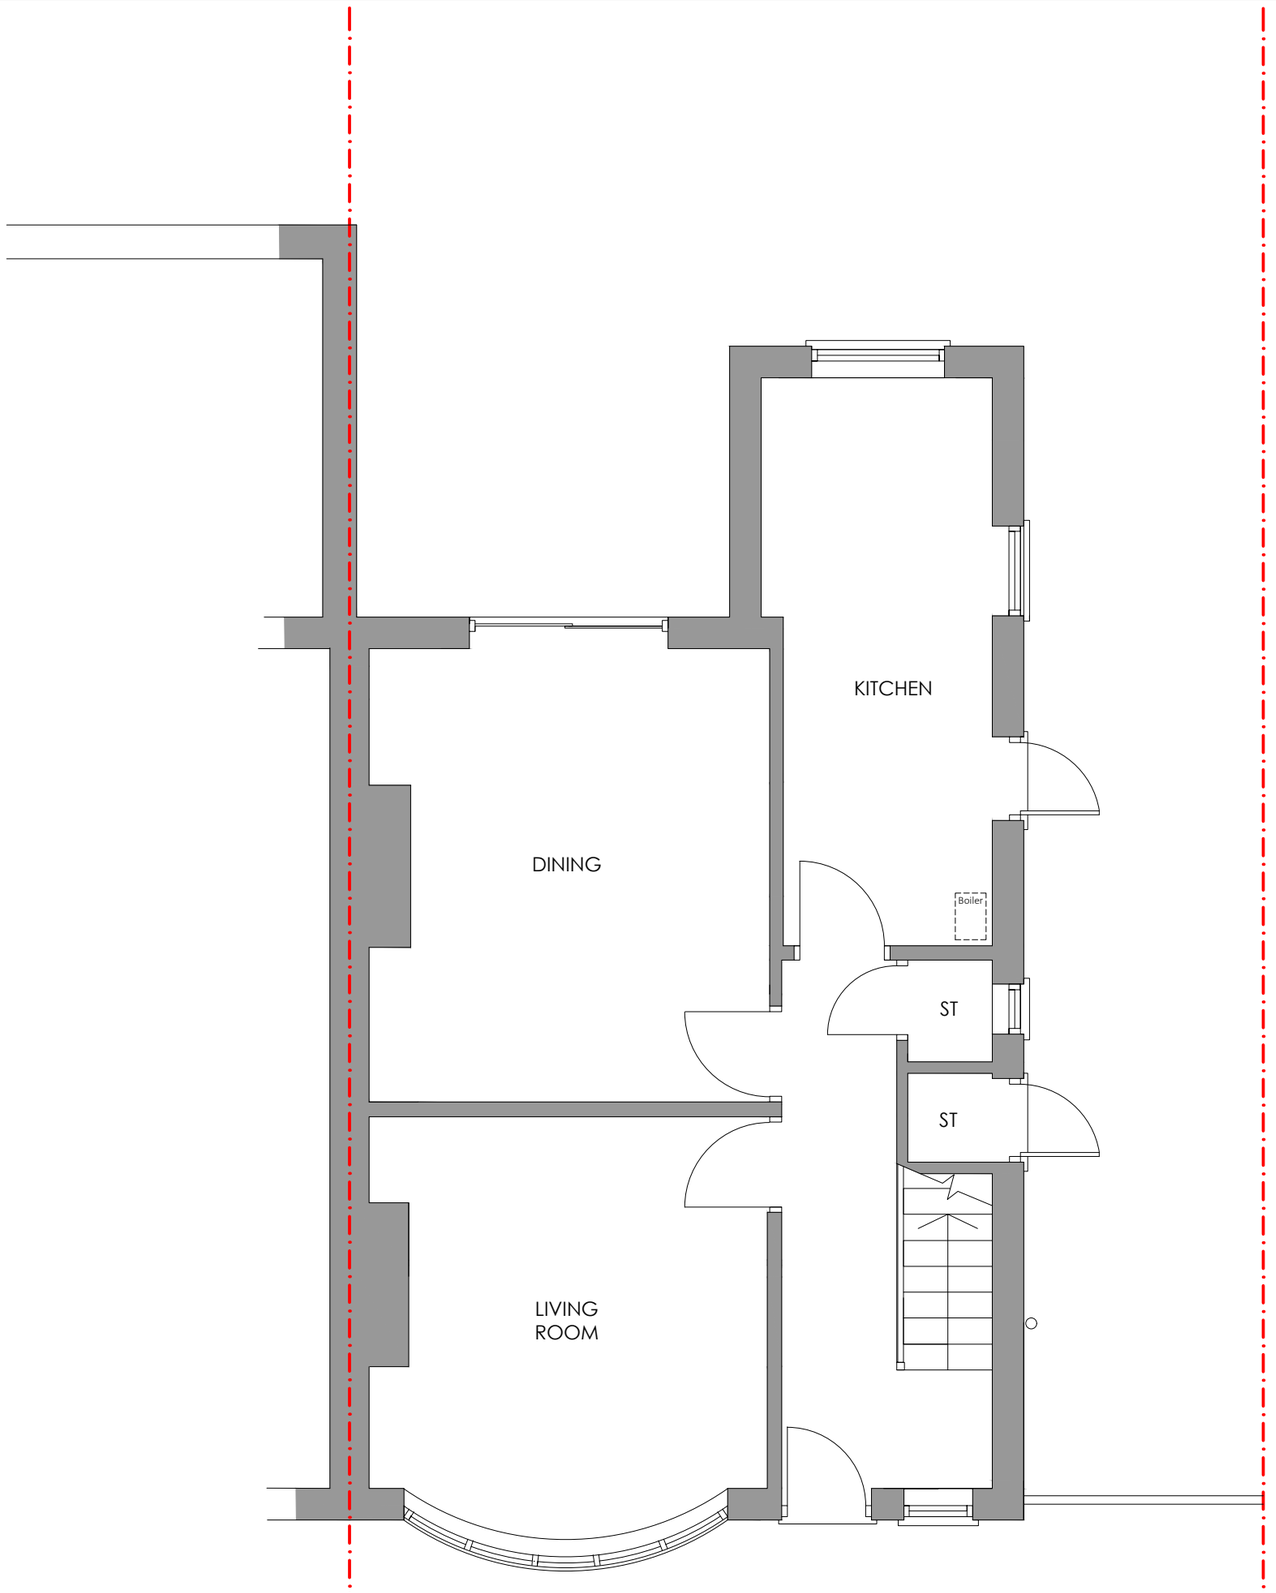

NOTES

This drawing to be read in accordance with the specification/Bills of Quantities and related drawings.
No Dimensions to be scaled from this drawing. All stated dimensions to be verified on site and the designer notified of any discrepancies.

FOR PLANNING

Project

82 MORNINGTON CRESCENT
FALLOWFIELD
MANCHESTER
M14 6DD

Title

EXISTING GROUND FLOOR PLAN

Scale	Date
1:50 @ A3	OCTOBER 2025
Drawn	Checked
MTN	SB
Drawing Number	Revision
7024_PL03	-

SMASHBOX
97 Alderley Road I Wilmslow I Cheshire I SK9 1PT
ARCHITECTURE DESIGN PLANNING
T. 01625 466 557 E. hello@smashboxarchitecture.com
www.smashboxarchitecture.com



EXISTING FRONT ELEVATION



EXISTING REAR ELEVATION



EXISTING SIDE ELEVATION

NOTES ©

This drawing to be read in accordance with the specification/Bills of Quantities and related drawings.
No Dimensions to be scaled from this drawing. All stated dimensions to be verified on site and the designer notified of any discrepancies.

FOR PLANNING

Project


82 MORNINGTON CRESCENT
FALLOWFIELD
MANCHESTER
M14 6DD

Title

EXISTING ELEVATIONS

Scale	Date
1:100 @ A3	OCTOBER 2025
Drawn	Checked
SB	-
Drawing Number	Revision
7024_PL04	-

SMASHBOX
97 Alderley Road | Wilmslow | Cheshire | SK9 1PT
ARCHITECTURE DESIGN PLANNING
T. 01625 466 557 E. hello@smashboxarchitecture.com
www.smashboxarchitecture.com

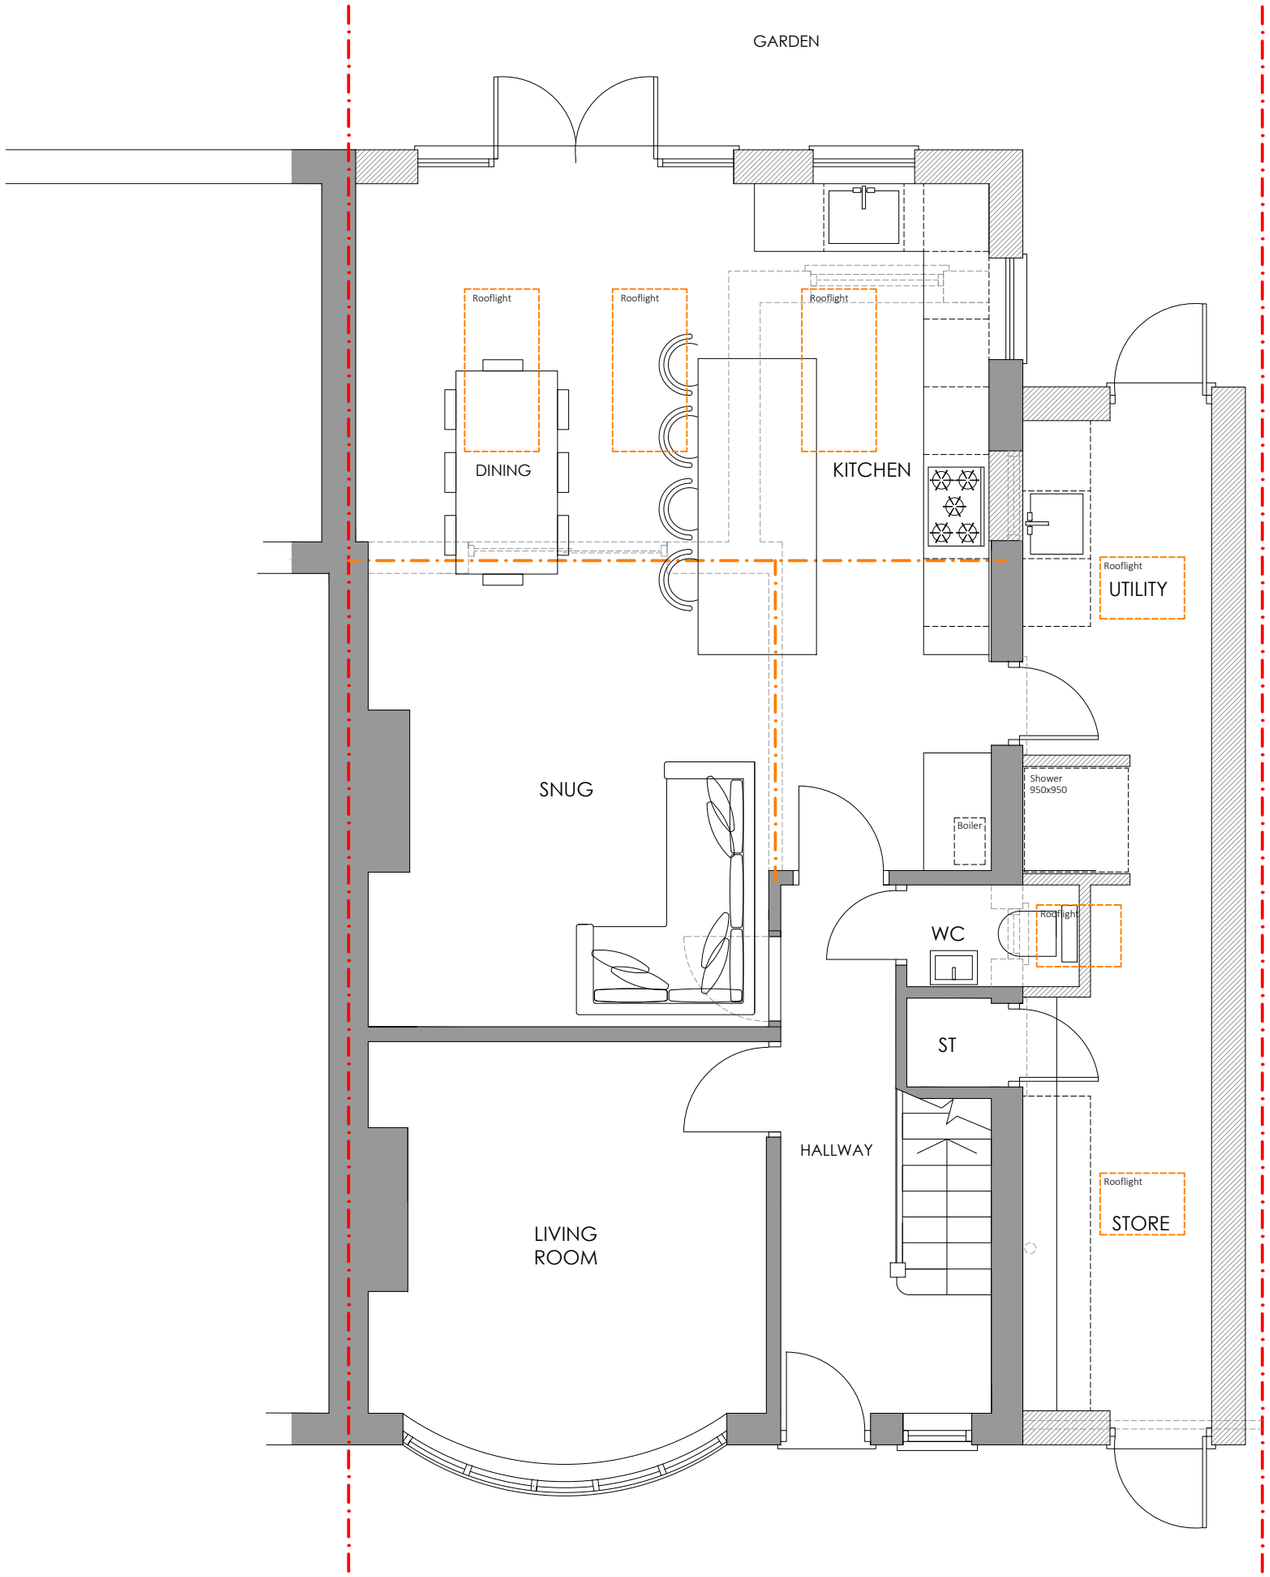

NOTES

This drawing to be read in accordance with the specification/Bills of Quantities and related drawings.
No Dimensions to be scaled from this drawing. All stated dimensions to be verified on site and the designer notified of any discrepancies.

FOR PLANNING

Project

82 MORNINGTON CRESCENT
FALLOWFIELD
MANCHESTER
M14 6DD

Title


PROPOSED GROUND FLOOR PLAN

Scale	Date
1:50 @ A3	OCTOBER 2025
Drawn	Checked
SB	-
Drawing Number	Revision
7024_PL06	-

SMASHBOX
97 Alderley Road | Wilmslow | Cheshire | SK9 1PT
ARCHITECTURE DESIGN PLANNING
T. 01625 466 557 E. hello@smashboxarchitecture.com
www.smashboxarchitecture.com



PROPOSED FRONT ELEVATION

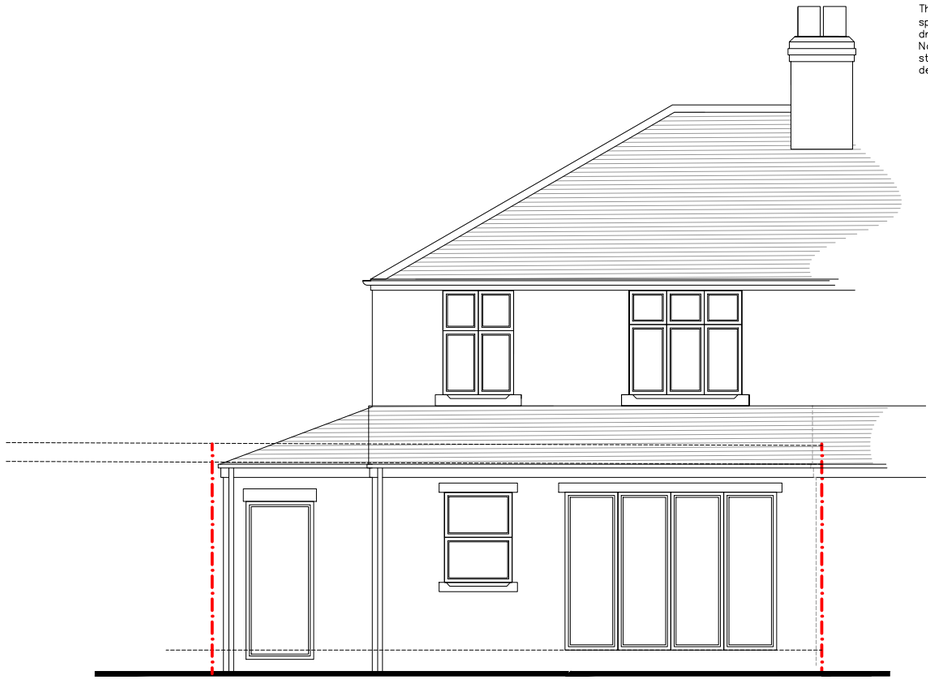

PROPOSED REAR ELEVATION



PROPOSED SIDE ELEVATION

NOTES ©

This drawing to be read in accordance with the specification/Bills of Quantities and related drawings.
No Dimensions to be scaled from this drawing. All stated dimensions to be verified on site and the designer notified of any discrepancies.

FOR PLANNING

Project

82 MORNINGTON CRESCENT
FALLOWFIELD
MANCHESTER
M14 6DD

Title

PROPOSED ELEVATIONS

Scale	Date
1:100 @ A3	OCTOBER 2025
Drawn	Checked
SB	-
Drawing Number	Revision
7024_PL06	-

SMASHBOX
97 Alderley Road | Wilmslow | Cheshire | SK9 1PT
ARCHITECTURE DESIGN PLANNING
T. 01625 466 557 E. hello@smashboxarchitecture.com
www.smashboxarchitecture.com