

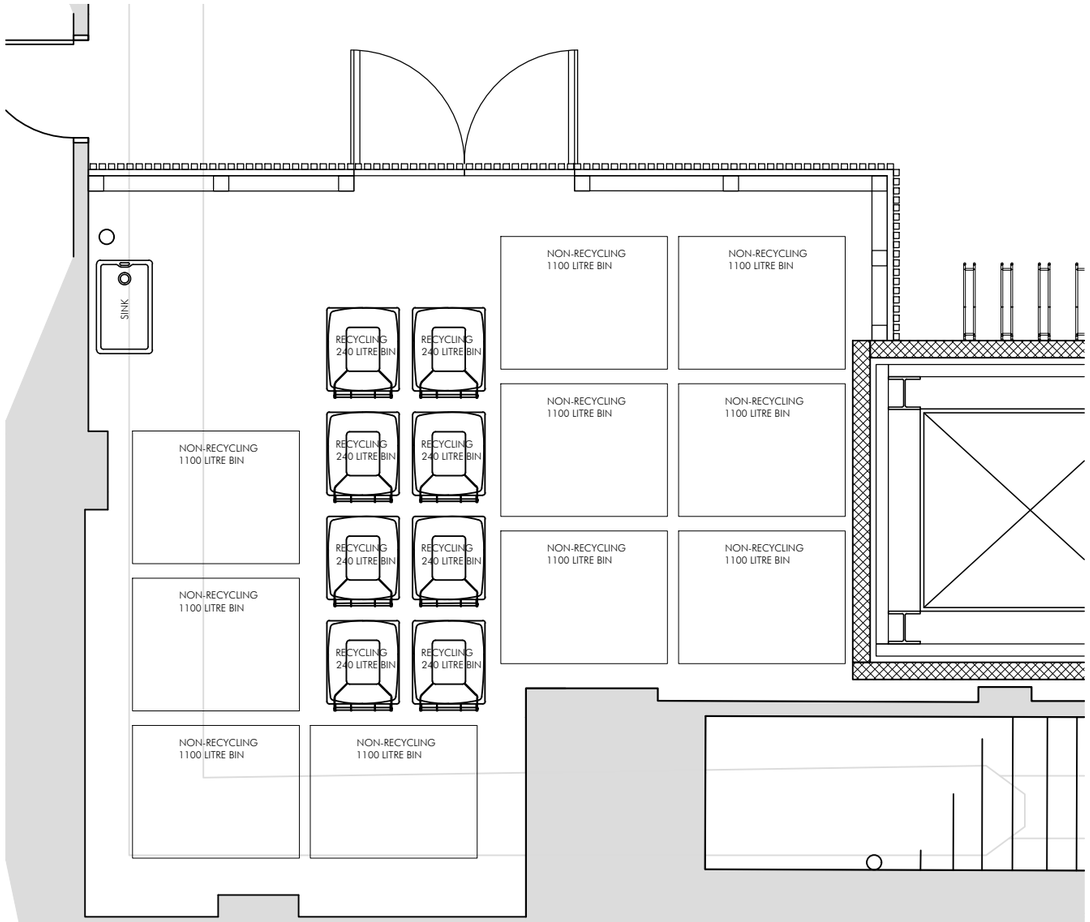


SHARED BIN STORE ENCLOSURE
SCALE 1:50

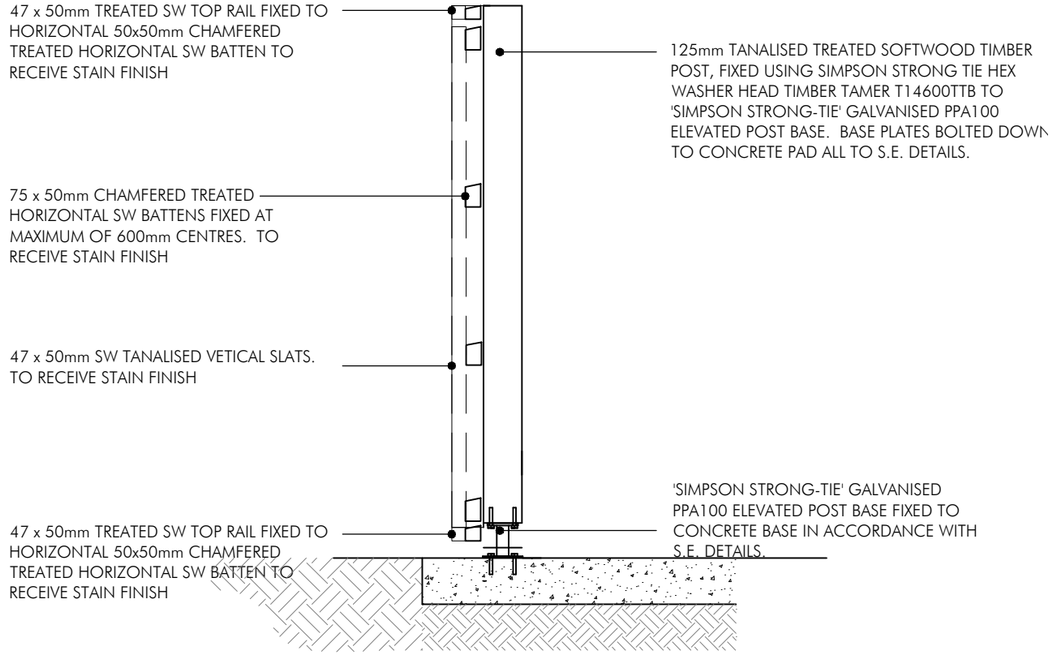


PROPOSED SECTION
THROUGH BIN YARD FENCE ENCLOSURE
1:20

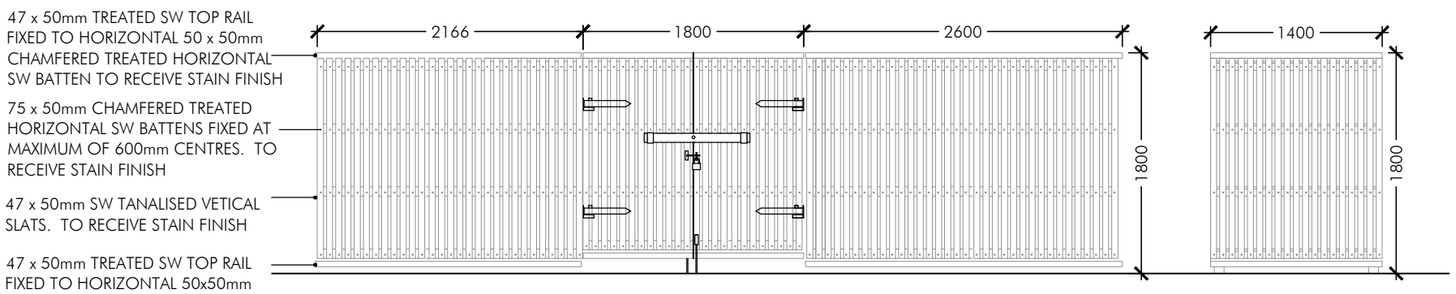

PROPOSED FRONT ELEVATION
1:50

PROPOSED SIDE
ELEVATION
1:50

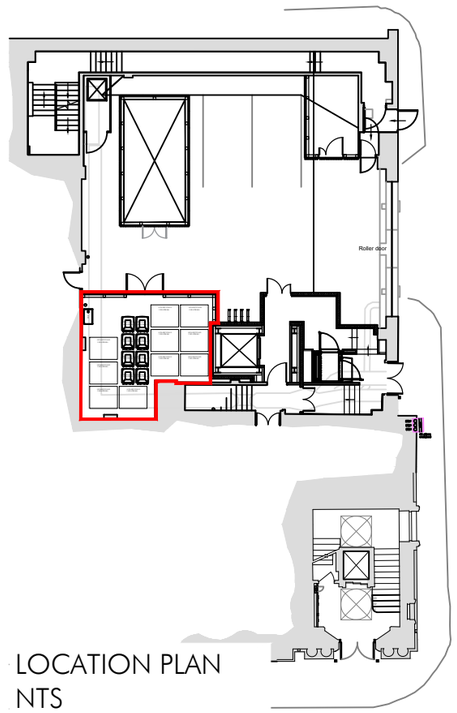

LOCATION PLAN
NTS

PC	REV A: LOCATION PLAN ADDED.	26/01/26	SP
PC	DRAWN	NOV 25	SP
DRAWN	REVISION	DATE	VER

PLANNING ISSUE

ALLISON PIKE

ARCHITECTS & DESIGNERS

7 Buxton Road West, Disley,
Stockport, Cheshire, SK12 2AE.
Website: www.allisonpike.com

Telephone: 01663 763000
Facsimile: 01663 766772
Email: studio@allisonpike.com

© Allison Pike Partnership Limited.

PROJECT
INNKEEPERS COLLECTION
1-3 YORK STREET (BROWNS)
MANCHESTER

TITLE
PROPOSED BIN STORE LAYOUT

SCALE
AS NOTED @ A3

JOB No	DRAWING No	REV
MAB46	AP100	A