
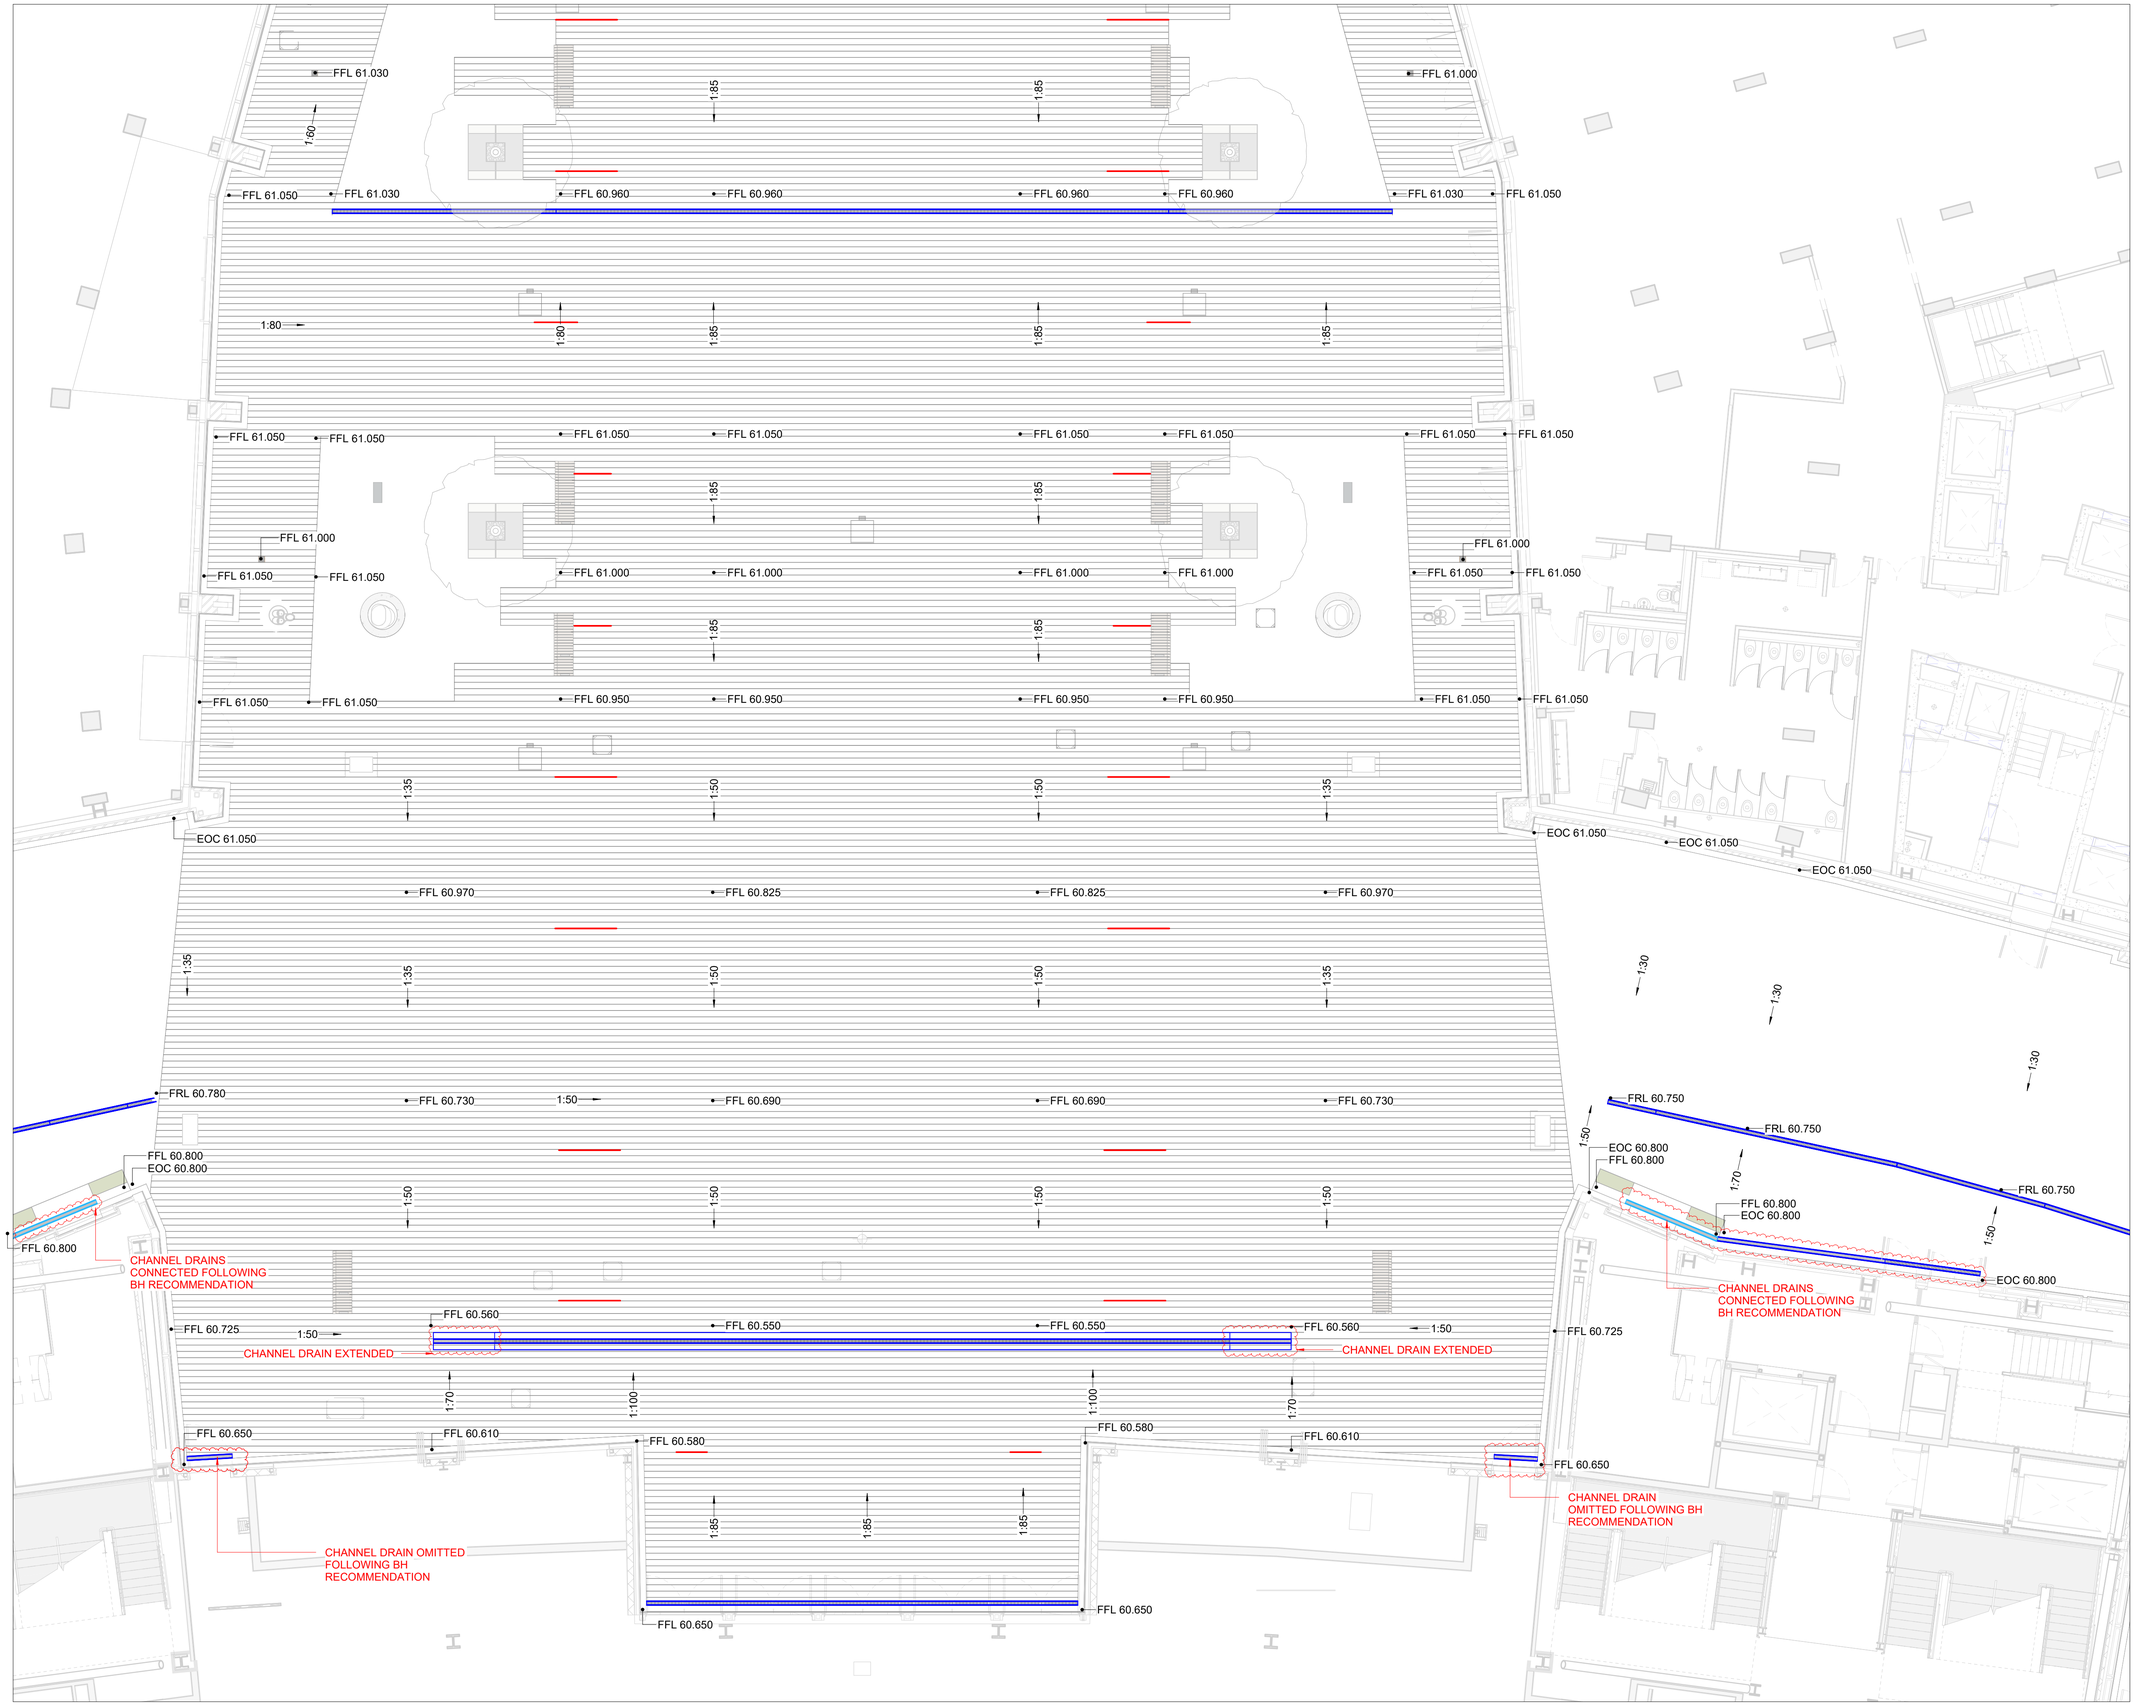


REVISIONS		
REV	**DATE**	**DESCRIPTION**
C01	22.08.25	ISSUED FOR CONSTRUCTION

KEY PLAN

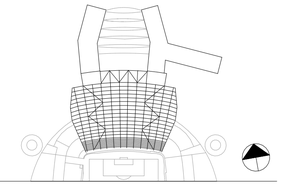

KEY

	PROJECT PLANNING BOUNDARY
	EXT-801 CHANNEL DRAIN - TYPE 1 EXT-802 CHANNEL DRAIN - TYPE 2 EXT-803 CHANNEL DRAIN - TYPE 3 EXT-804 CHANNEL DRAIN - TYPE 4 EXT-805 CHANNEL DRAIN - TYPE 5 EXT-806 CHANNEL DRAIN - TYPE 6
	EXT-807 CHANNEL DRAIN - TYPE 7 EXT-808 CHANNEL DRAIN - TYPE 8
	EXT-815 DRAINAGE GULLY - TYPE1
	EXT-819 DRAINAGE GULLY - TYPE 2
	EXT-821 DRAINAGE GULLY - TYPE 3
	EXT-823 HOPPER WELL GRILLE
	EXISTING GULLY
EX XX.XX	EXISTING LEVEL
FFL XX.XX	FINISHED FLOOR LEVEL
FRL XX.XX	FINISHED ROAD LEVEL
TOK XX.XX	TOP OF KERB LEVEL
BOP XX.XX	BACK OF PATH LEVEL
EOC XX.XX	EDGE OF CARRIAGEWAY
SSL XX.XX	SLAB SURFACE LEVEL
TOP XX.XX	TOP OF PLANTER LEVEL
1:XX	FALL

REFER TO ENLARGED AREA PLAN FOR DETAILED LANDSCAPE LAYOUT AND SETTING OUT INFORMATION.
REFER TO MATERIAL SCHEDULE AND SPECIFICATION FOR HARD LANDSCAPE AND FURNITURE DETAILS.
REFER TO KERB AND EDGING SCOPE OF WORK DRAWING FOR KERB AND EDGING TYPOLOGIES.
REFER TO CIVIL ENGINEER'S PACKAGE FOR IN SITU CONCRETE, TARMAC, DRAINAGE RELATED LAYOUT AND DETAILS.
REFER TO CIVIL ENGINEER'S DRAINAGE PACKAGE FOR CHANNEL DRAIN TYPES AND LOCATIONS.
REFER TO LIGHTING PACKAGE FOR LIGHTING LAYOUT, DETAILS AND SPECIFICATIONS.
REFER TO WAYFINDING PACKAGE FOR WAYFINDING LAYOUT, DETAILS AND SPECIFICATIONS.

CLIENT

© COPYRIGHT. ALL RIGHTS RESERVED

THIS WORK IS COPYRIGHT AND CANNOT BE REPRODUCED OR COPIED IN ANY FORM OR BY ANY OTHER MEANS (GRAPHIC, ELECTRONIC OR MECHANICAL INCLUDING PHOTOCOPYING) WITHOUT THE WRITTEN PERMISSION OF POPULOUS ANY LICENSE, EXPRESS OR IMPLIED, TO USE THIS DOCUMENT FOR ANY PURPOSE WHATSOEVER IS RESTRICTED TO THE TERMS OF THE AGREEMENT OR IMPLIED AGREEMENT BETWEEN POPULOUS AND THE INSTRUCTING PARTY.

USE FIGURED DIMENSIONS IN PREFERENCE TO SCALED. CHECK ALL DIMENSIONS ON SITE BEFORE FABRICATION OR SETTING OUT.

ARCHITECT

POPULOUS®

14 BLADES COURT | DEODAR ROAD | LONDON | SW15 2NU | UNITED KINGDOM
TELEPHONE +44 (0)20 8874 7666 FACSIMILE +44 (0)20 8874 7470
ALL PRODUCTION & INTELLECTUAL PROPERTY RIGHTS RESERVED © POPULOUS 2009

PROJECT NAME

MCFC - NORTH EXPANSION

DRAWING TITLE

LANDSCAPE
GRADING AND DRAINAGE PLAN
ZONE 5

STATUS	RIBA STAGE	PROJECT NO.
A5	5	4348
DATE	**SCALE**	**SIZE**
22/08/25	1 : 100	A1
DRAWN	**CHECKED**	**APPROVED**
JW	TJ	MT

PROJECT	ORIGIN.	ZONE	LEVEL	TYPE	ROLE	DRAWING	REV
NSE	POP	ZZ	00	DP	L	000704	C01