
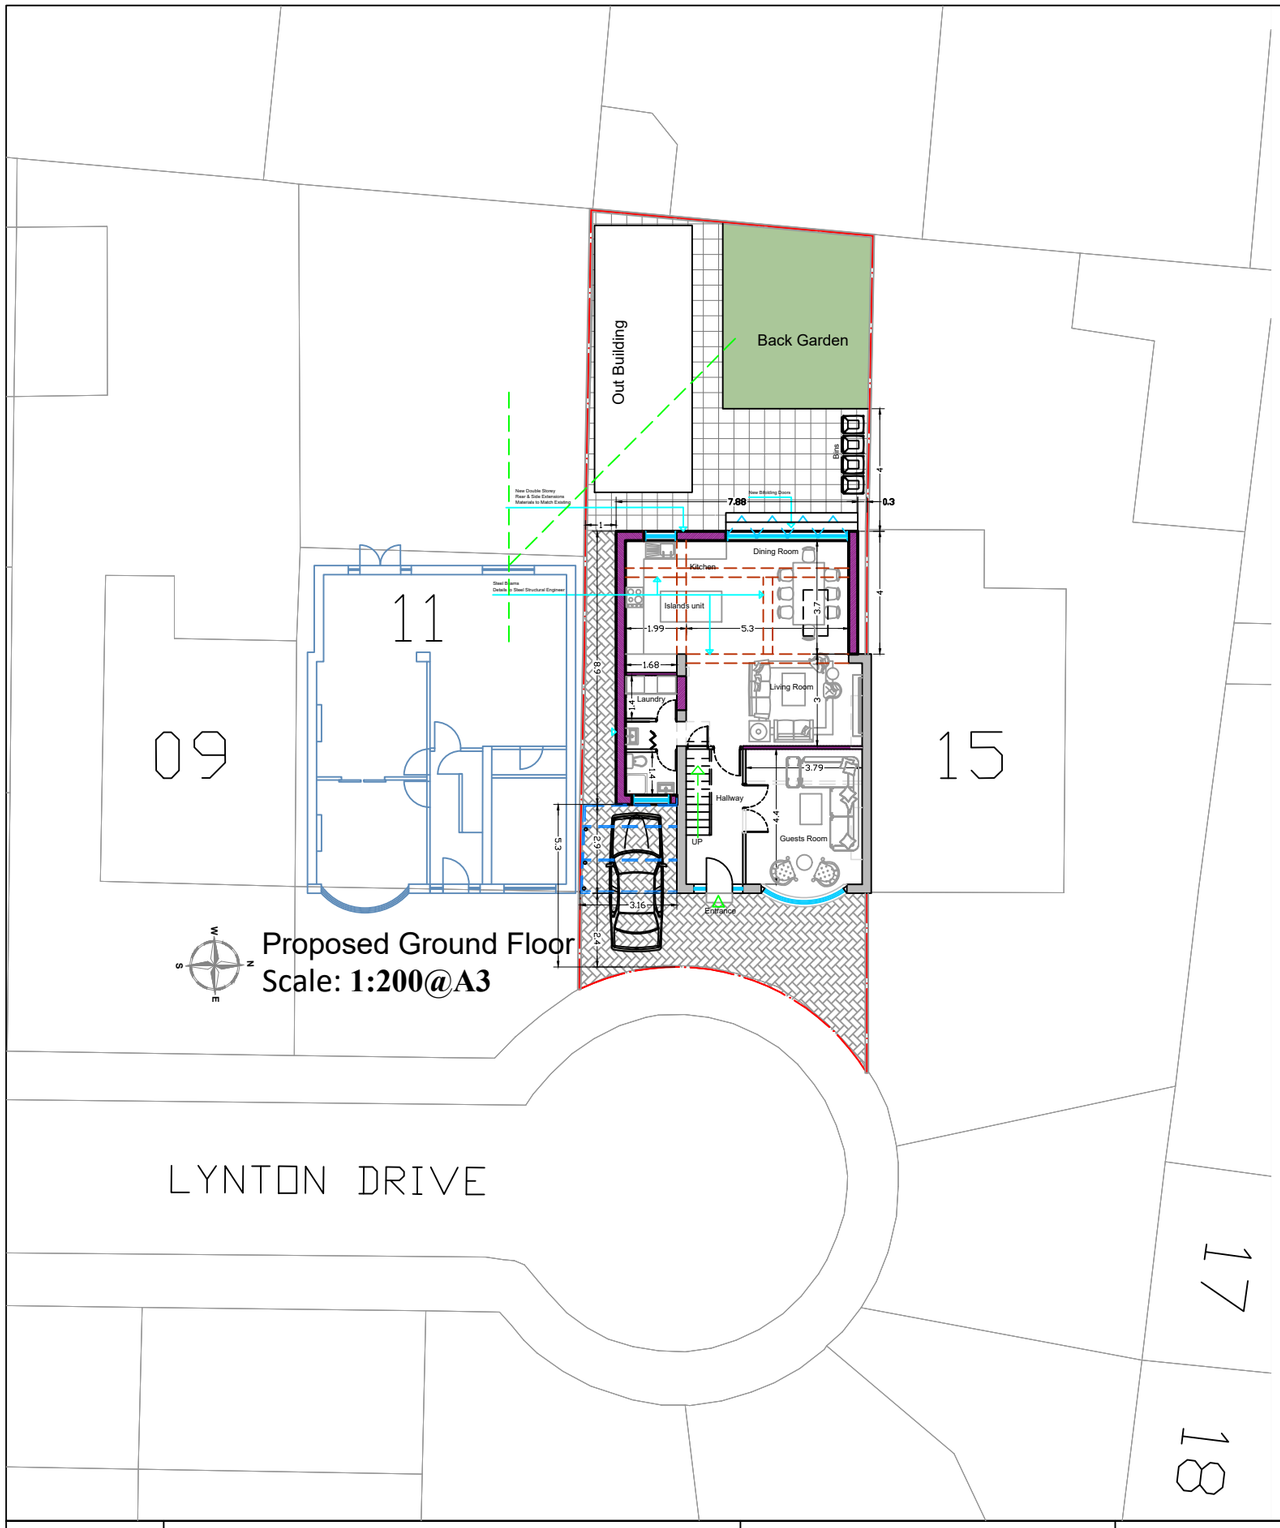


Proposed Ground Floor
Scale: **1:200@A3**

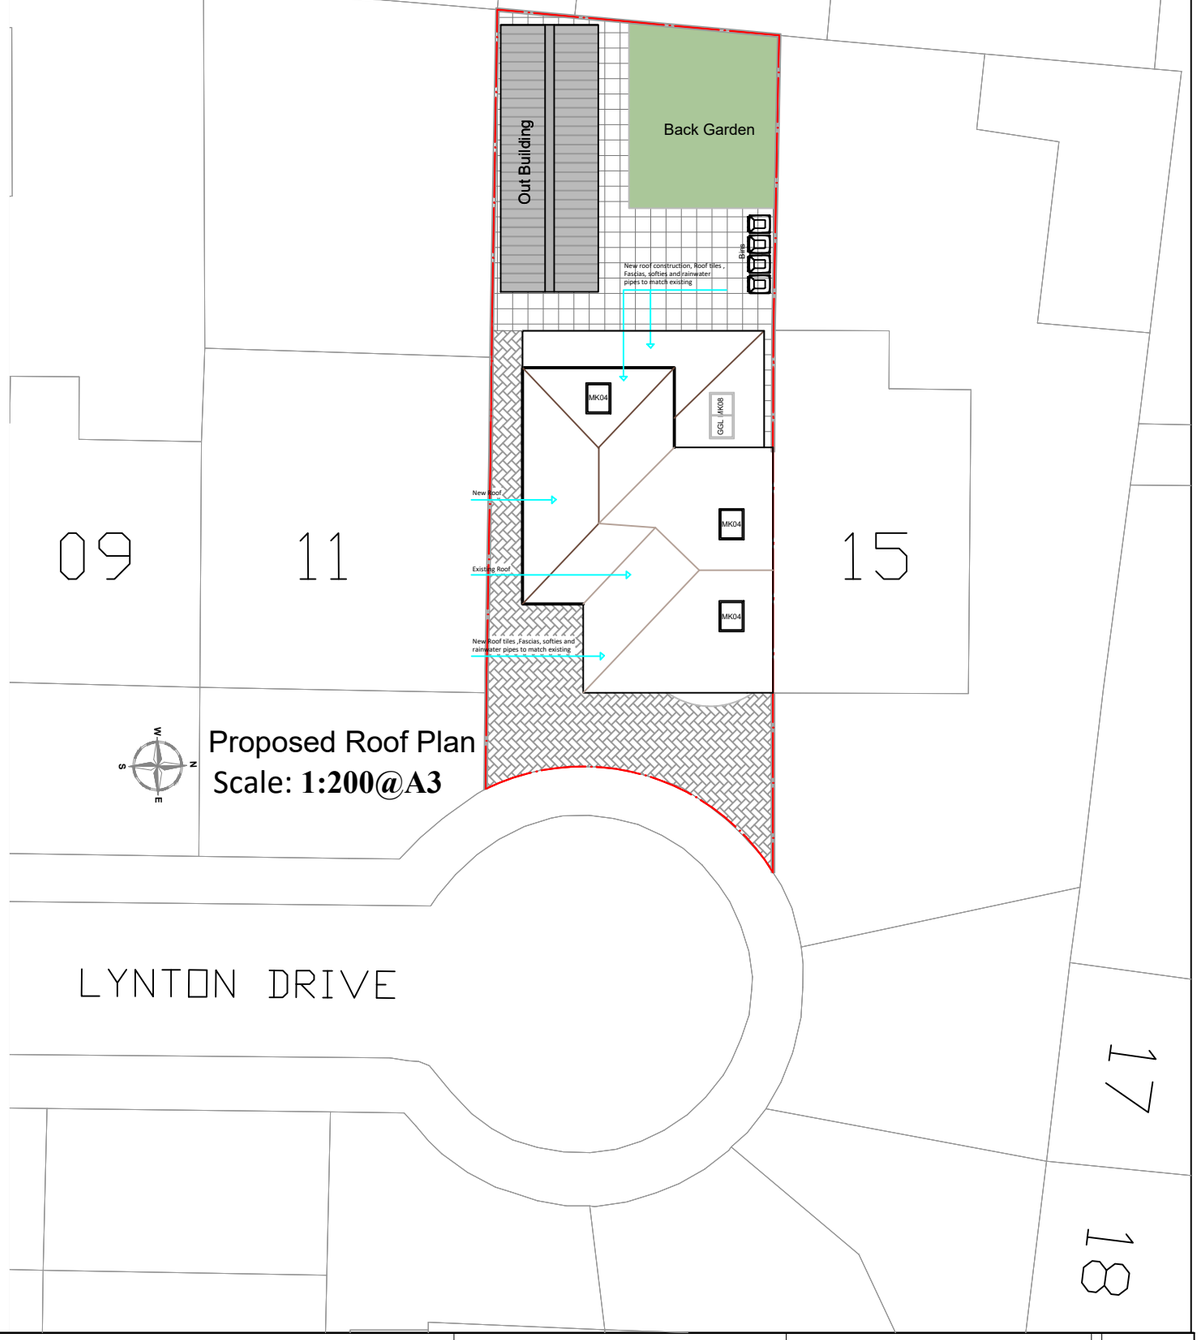

Proposed Roof Plan
Scale: **1:200@A3**

Client: **Mr. Alan**	Project Reference: **BADR-AR/508**	Drawing Title: **Proposed Site Plan & Roof Plan**	Scale:	Revision: **(D)**
Project Address: **13 Lynton Dr, Manchester , M19 2LQ**	Project Title: **Erection of a Double-Storey Rear & side Extension**		Sheet No: **AR-01** Design Date: **01/04/2025**	Revision Date:**February 2026**