PROJECT REF
26031

DRAWING REF
SITE PLAN

SCALE
1:500 @ A3

DATE
APRIL '26


07854 885578
design@platinumarchitecture.co.uk
www.platinumarchitecture.co.uk
6 Derwent Avenue ⋮ Timperley ⋮ Altrincham ⋮ WA15 7JB

CLIENT
MR L JONES,
9 CRANLEIGH DRIVE,
SALE,
M33 3PL

PROJECT
TWO STOREY SIDE EXTENSION,
SINGLE STOREY REAR EXTENSION,
NEW FRONT PORCH AND
INTERNAL REMODELLING

DRAWING TITLE
SITE PLAN

SHEET NOTES

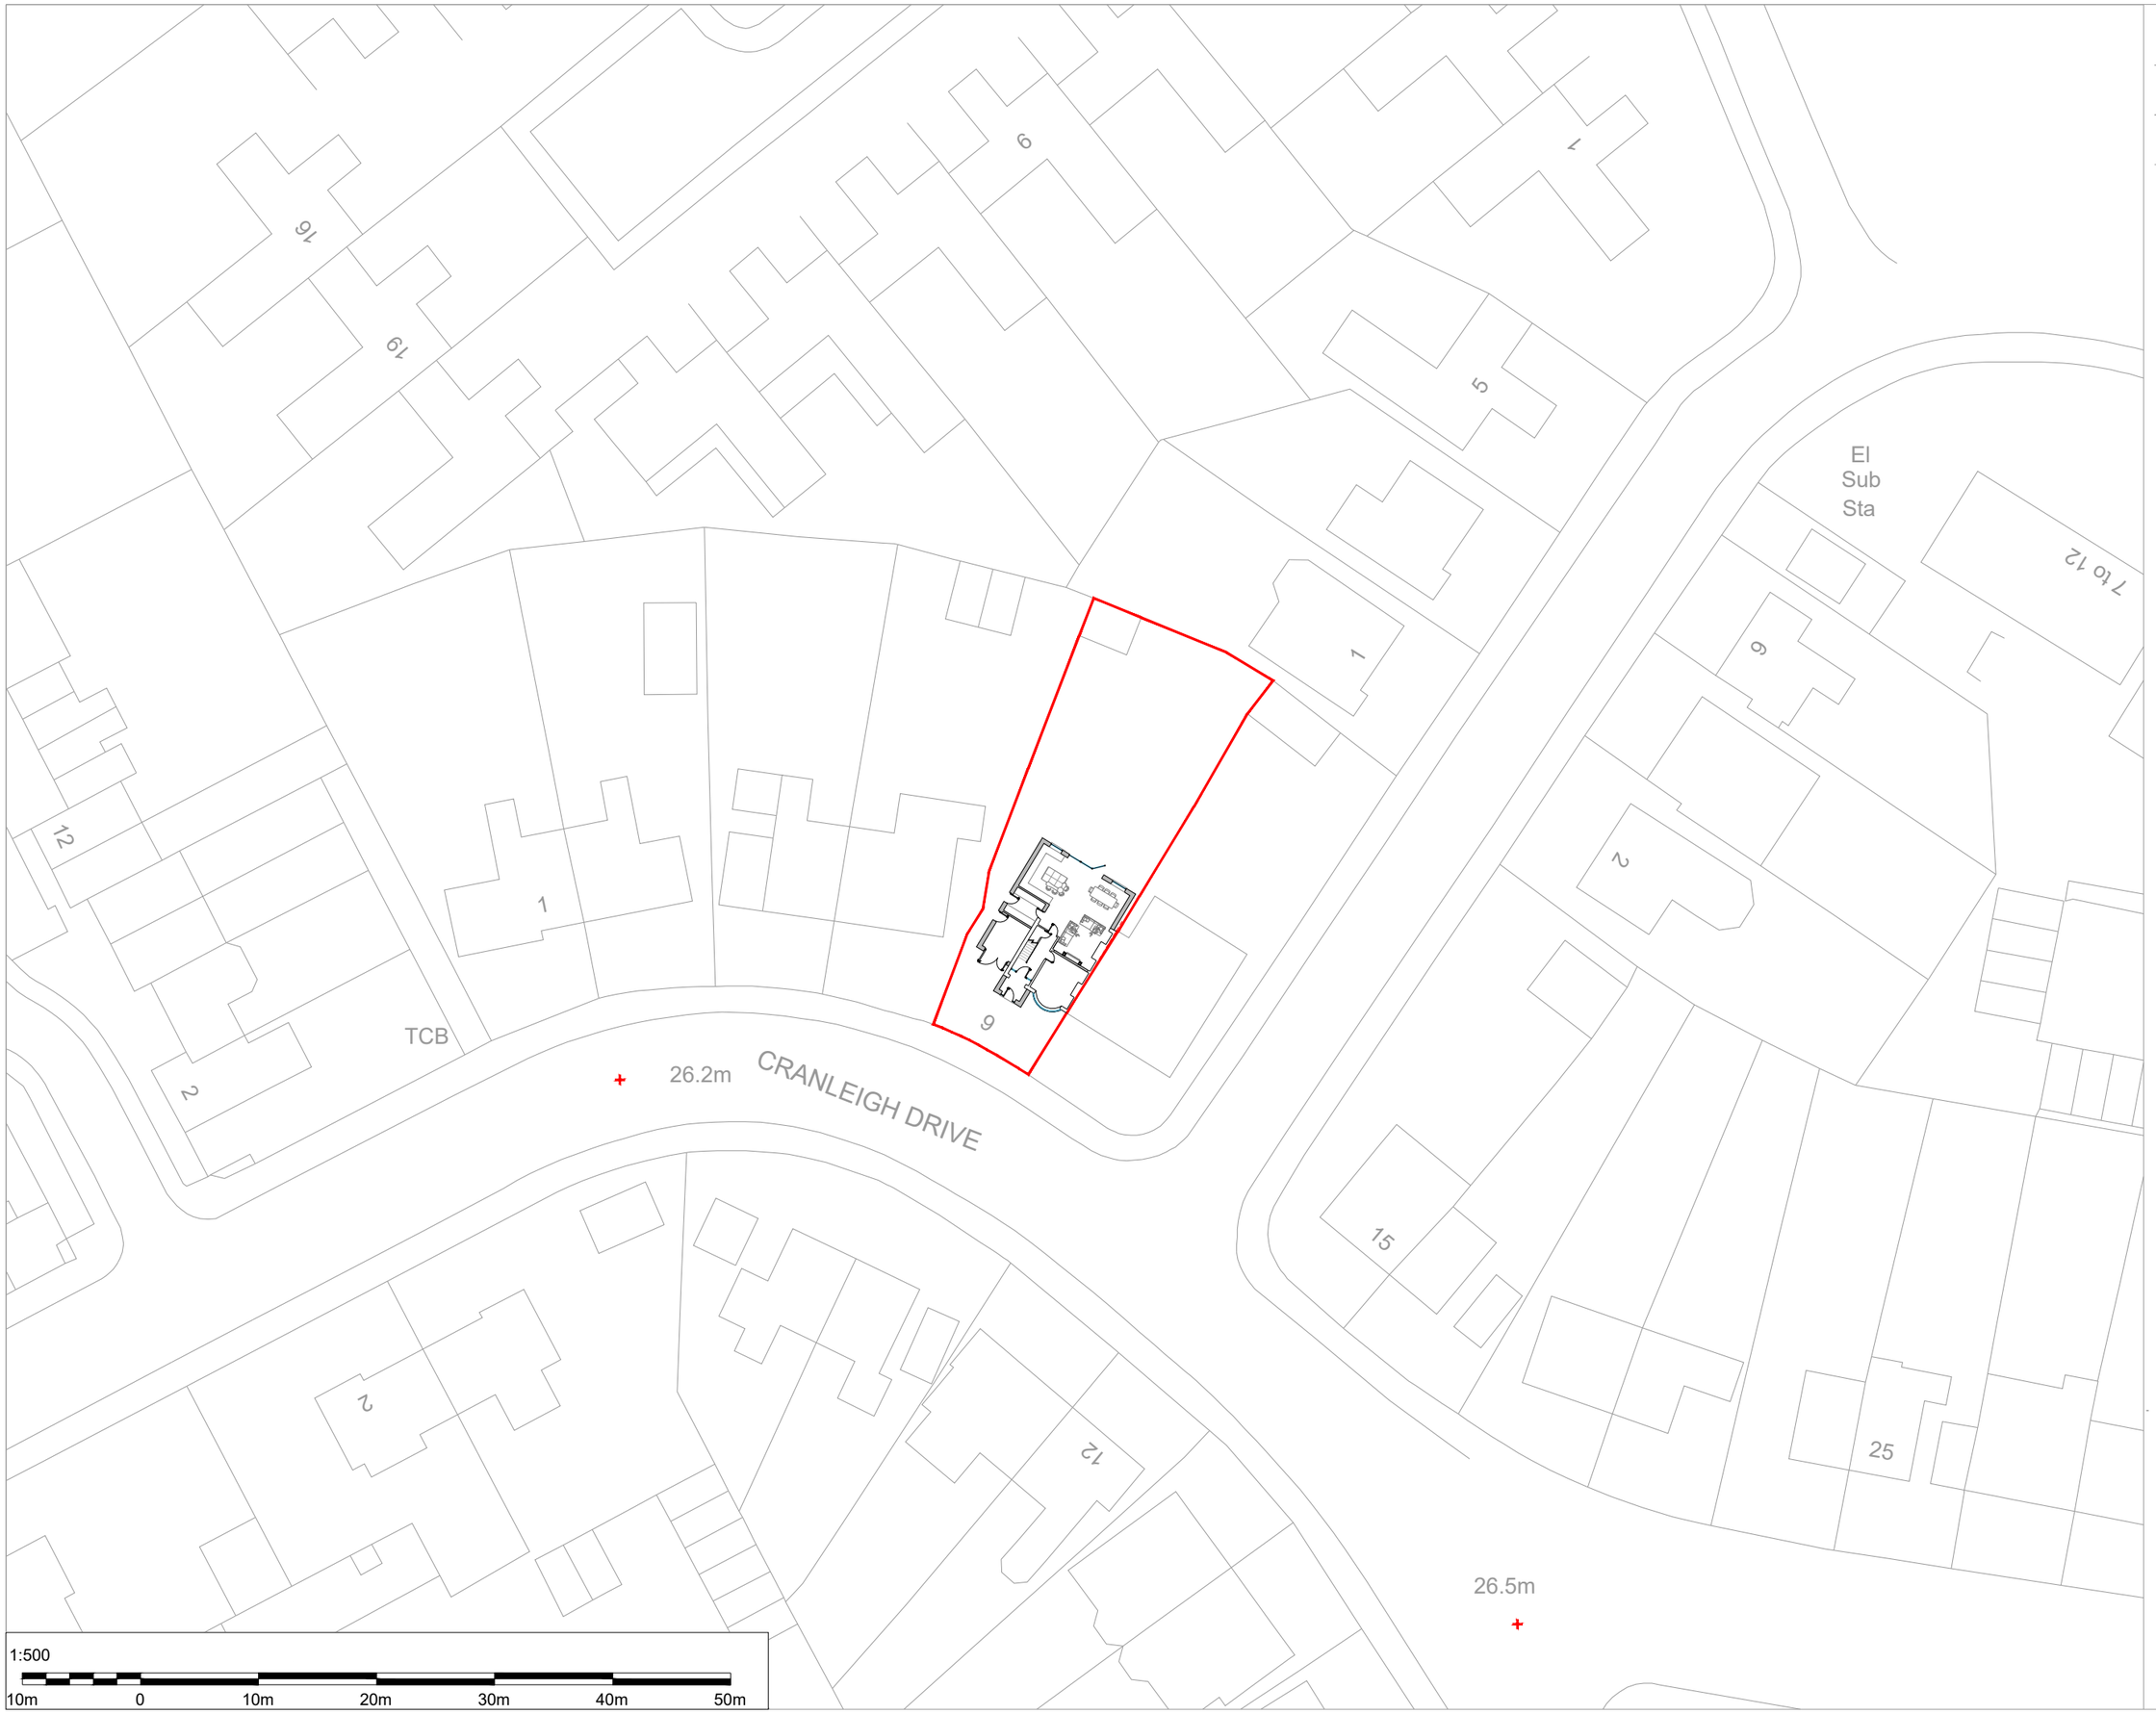

-	ISSUED FOR CLIENT COMMENT 08.04.2026

07854 885578
design@platinumarchitecture.co.uk
www.platinumarchitecture.co.uk
6 Derwent Avenue ⋮ Timperley ⋮ Altrincham ⋮ WA15 7JB