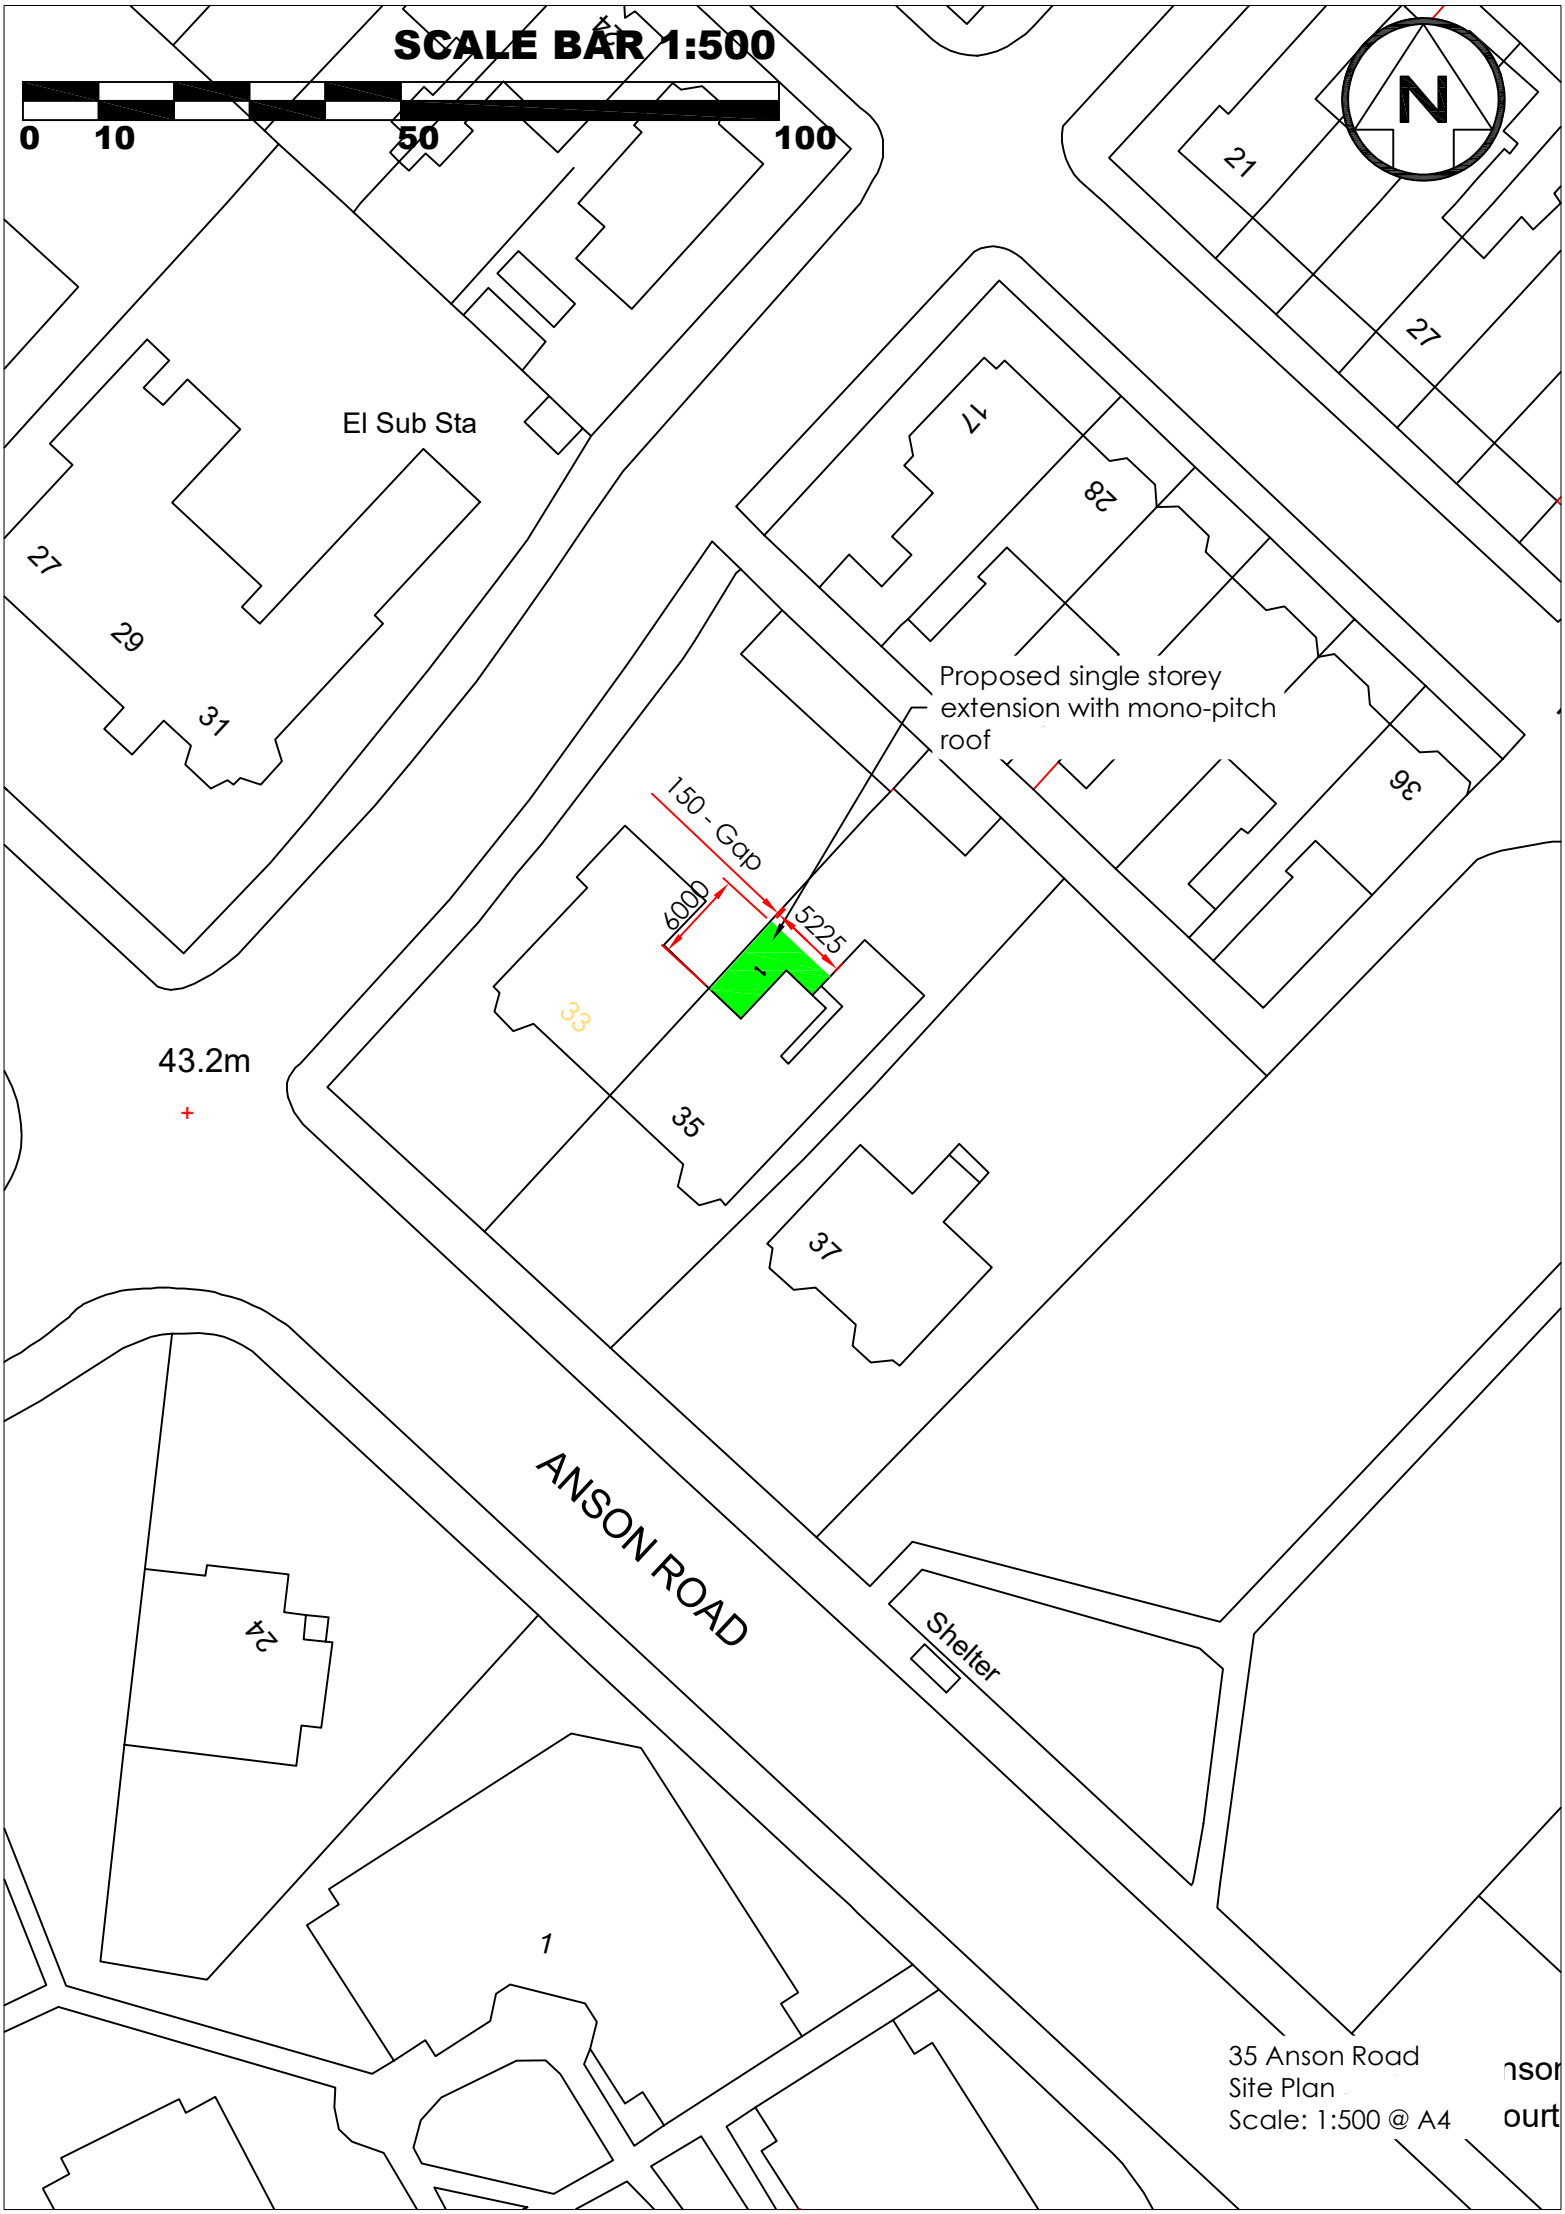

SCALE BAR 1:500
0
10
50
100
N
El Sub Sta
Proposed single storey extension with mono-pitch roof
150 - Gap
6000
5225
43.2m
ANSON ROAD
Shelter
35 Anson Road
Site Plan
Scale: 1:500 @ A4