
LIGHTING CONTROL PANELS ARE LOCATED WITHIN ELECTRICAL RISER

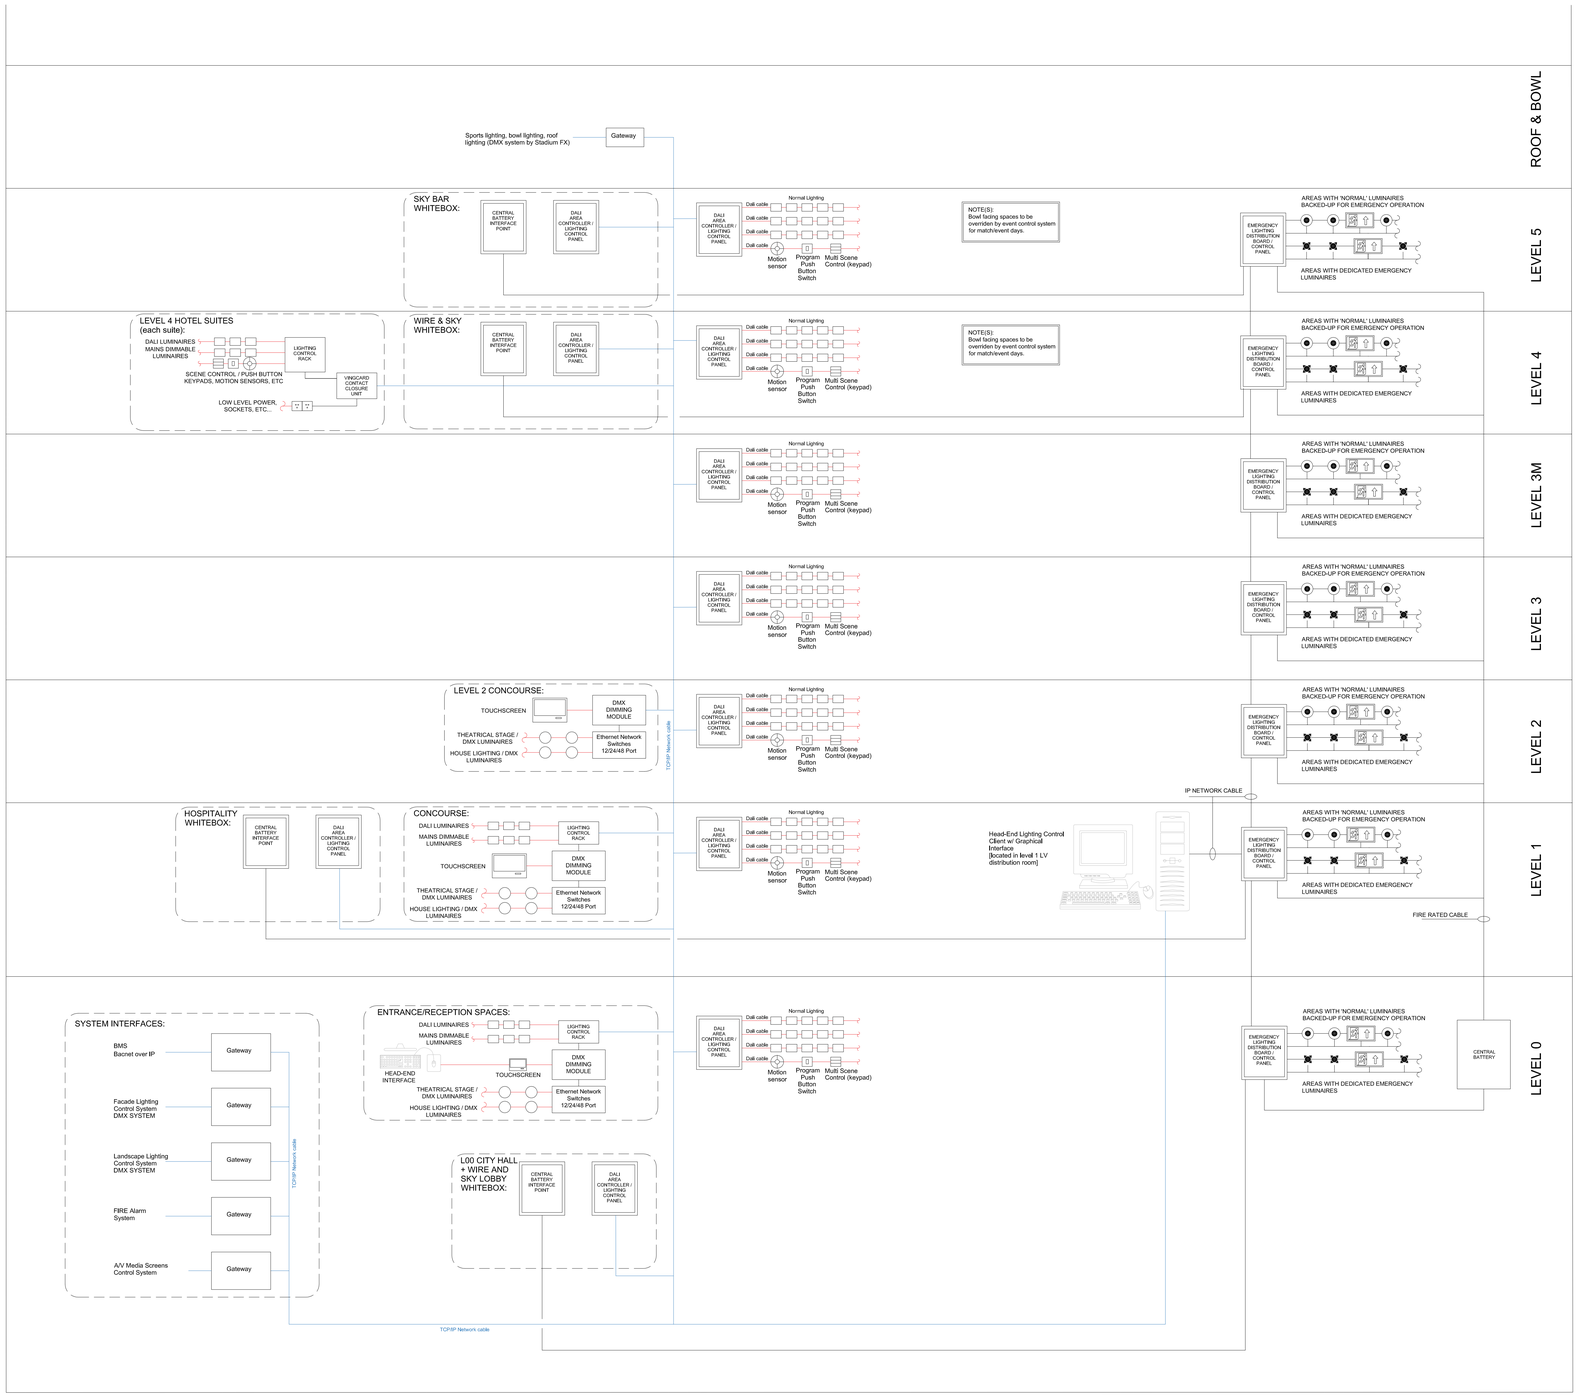

NORTH STAND


DISCLAIMER

This document should not be relied on or used in any circumstances other than those it was originally prepared & ME Engineers ltd were commissioned. ME Engineers ltd accept no responsibility for this document used by any 3rd party other than the person by whom it was commissioned. © copyright

SCALE

LINKS

KEYPLAN

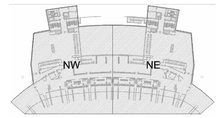

NOTES

REV	DATE	DESCRIPTION
C01	15.05.25	CONSTRUCTION ISSUE
P04	29.10.24	STAGE 4a ISSUE
P03	02.09.24	STAGE 4 ISSUE
P02	30.08.24	STAGE 4 ISSUE
P01	12.07.24	STAGE 4 ISSUE

CLIENT

MEP CONSULTANTS

SES Engineering Services
Think Park (SES) Building Three,
2nd Floor Mosley Road, Trafford Park
M17 1FQ
T: +44 (0) 161 945 5589
www.ses-ltd.com

PROJECT

MCFC - NORTH EXPANSION

TITLE

NORTH STAND ELECTRICAL SERVICES LIGHTING CONTROL SCHEMATIC

RIBA STAGE	PAS CODE
RIBA 4& TECHNICAL DESIGN	AS - For Authorisation as Stage Complete

PROJECT No	DATE	SCALE @ A0
24032	21/07/2024	NTS

PRINCIPLE	DESIGNER	DRAWN
CP	AW	AW

DRAWING NUMBER: NSE-SEE-NS-ZZ-DR-E-630501 | REV: C01

QA CHECK | Date / Time | Designer | Drawn | Checked