

Notes

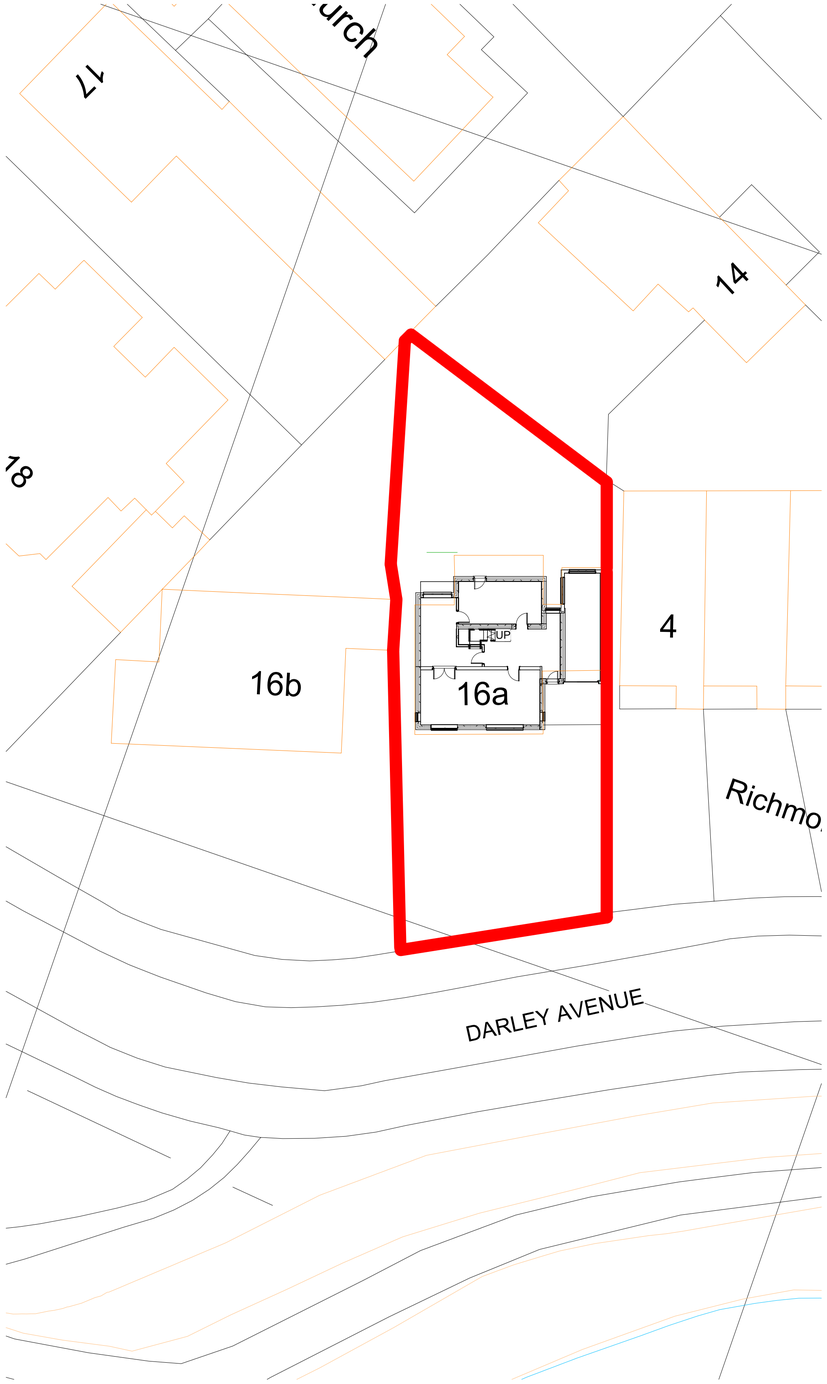

2 SITE PLAN EXISTING
1 : 200

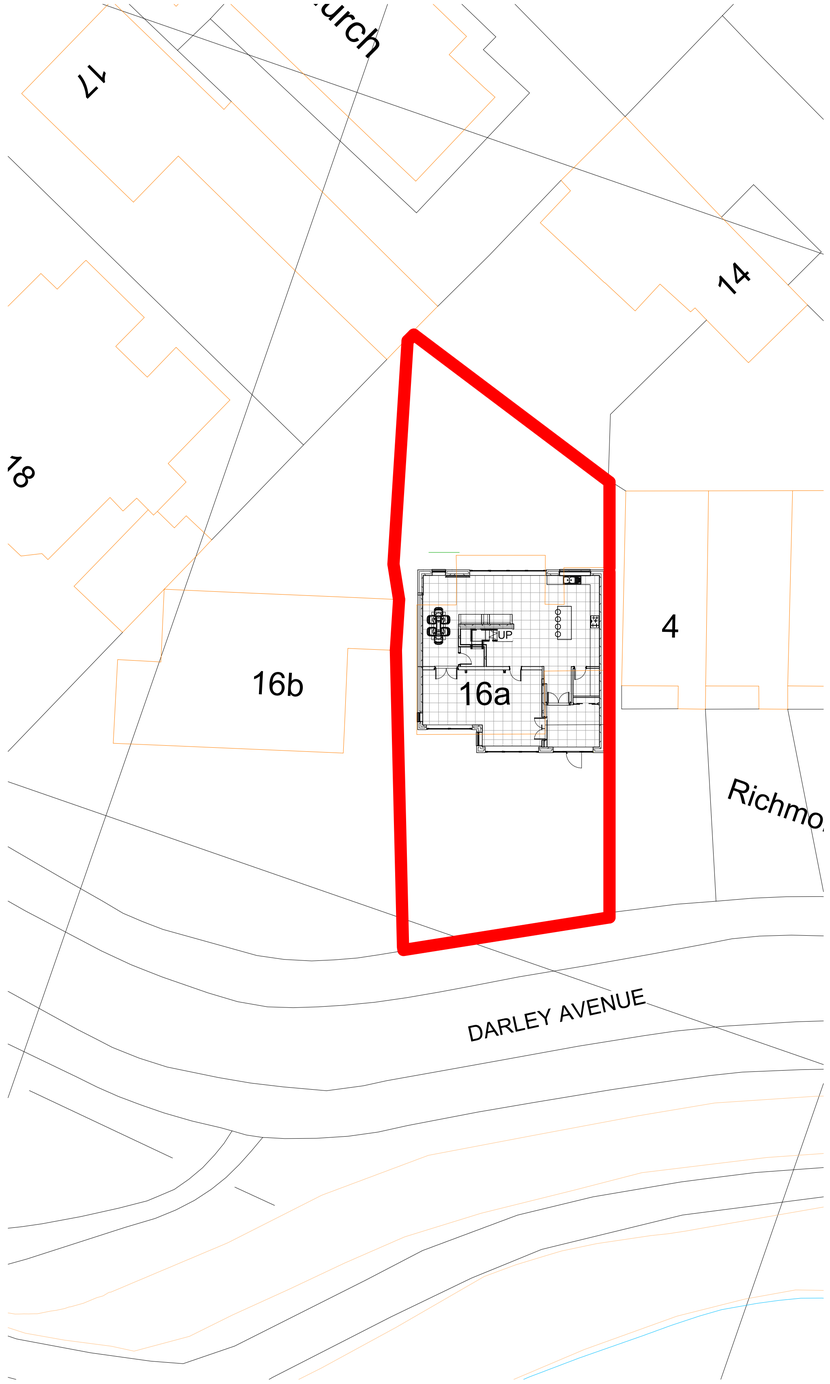

4 SITE PLAN PROPOSED
1 : 200



1 LOCATION PLAN
1 : 1250



RED LINE INDICATING SITE BOUNDARY
16A Darley Avenue Didsbury M20 2XF

Rev	Description	Date	Dr by	App by
original by: NK		date created: 01/10/25		approved by: NK

NK Architectural
Enquiries@nkarchitectural.co.uk
0161 818 4727
www.NKARCHITRCTURAL.co.uk

client name: OWNER

project: 16A Darley Avenue Didsbury M20 2XF

drawing: EXISTING AND PROPOSED SITE AND LOCATION PLAN

computer file: C:\Users\NKARC02\Dropbox\NKARC\16A Darley Avenue Didsbury M20 2XF\16A Darley Avenue Didsbury M20 2XF V2.rvt
plot date:

project number: 2025.0042.2248
scale: As indicated @A1

drawing number: A105
rev: A
issue status: PLANNING

This drawing is to be read in conjunction with all related drawings. All dimensions must be checked and verified on site before commencing any work or producing shop drawings. The originator should be notified immediately of any discrepancy.
This drawing is copyright and remains the property of NK Architectural.