


THIS DRAWING IS FOR PLANNING PURPOSES ONLY

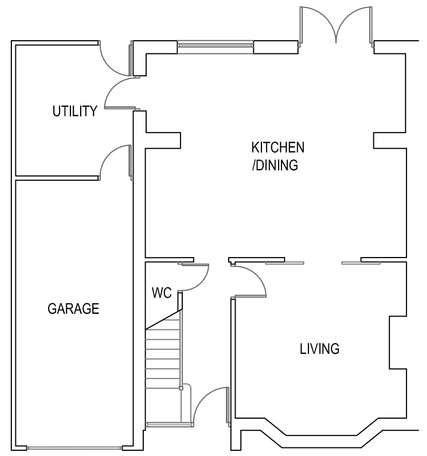


EXISTING GF PLAN 1:100

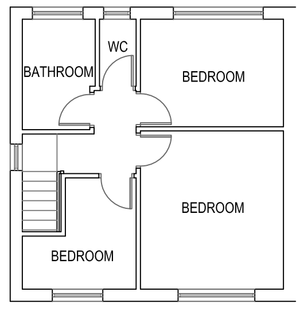

EXISTING FF PLAN 1:100

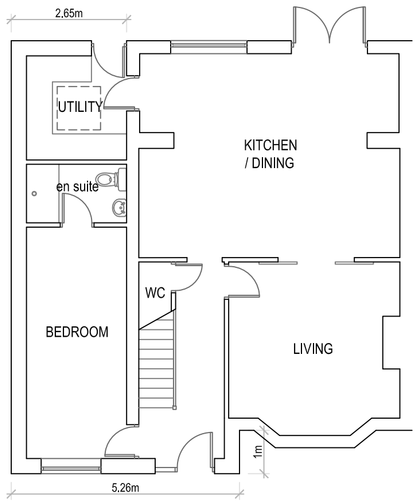

PROPOSED GF PLAN 1:100

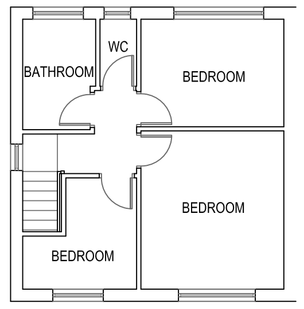

PROPOSED FF PLAN 1:100



EXISTING FRONT ELEVATION 1:100




EXISTING REAR ELEVATION 1:100




PROPOSED FRONT ELEVATION 1:100




PROPOSED REAR ELEVATION 1:100

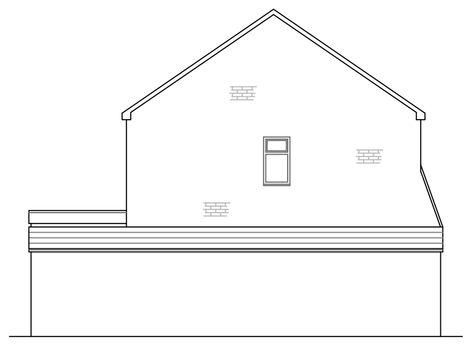


EXISTING SIDE ELEVATION 1:100

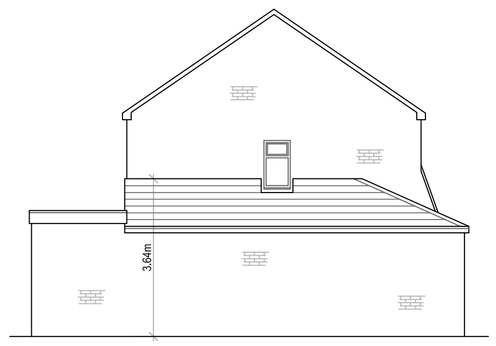

PROPOSED SIDE ELEVATION 1:100

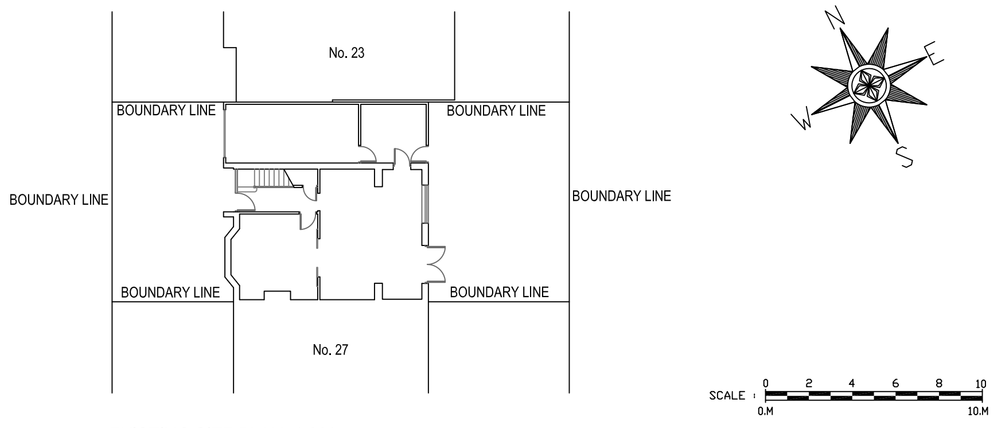

EXISTING SITE PLAN 1:200

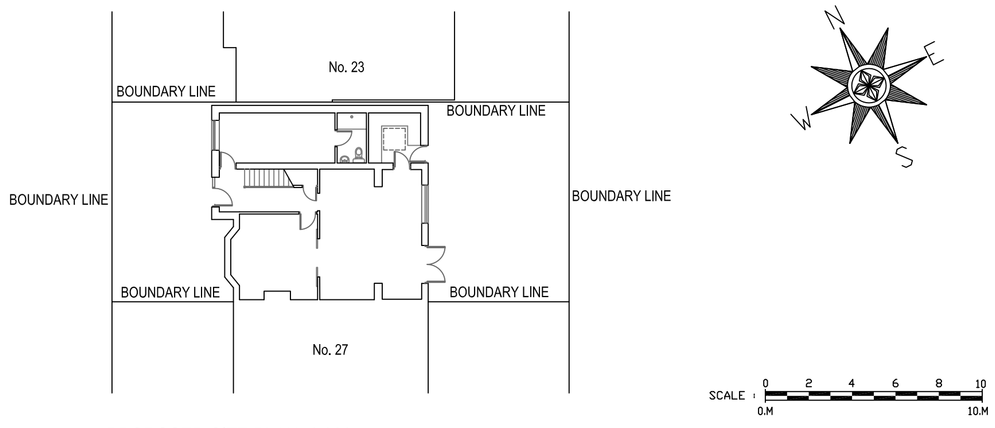

PROPOSED SITE PLAN 1:200

25 Bankside Road
Didsbury
M20 5QE

Existing & Proposed Plans and Elevations

Drawn: CDW
Scale: 1:100 & 200 @ A1
Date: March 2026

3175_DID_01_Planning

CDWP
CD Wilkinson Plans

tel: 07967 522401 email: chris@cdwilkinsonplans.co.uk
5 Highmeadow, Manchester, M26 1YN