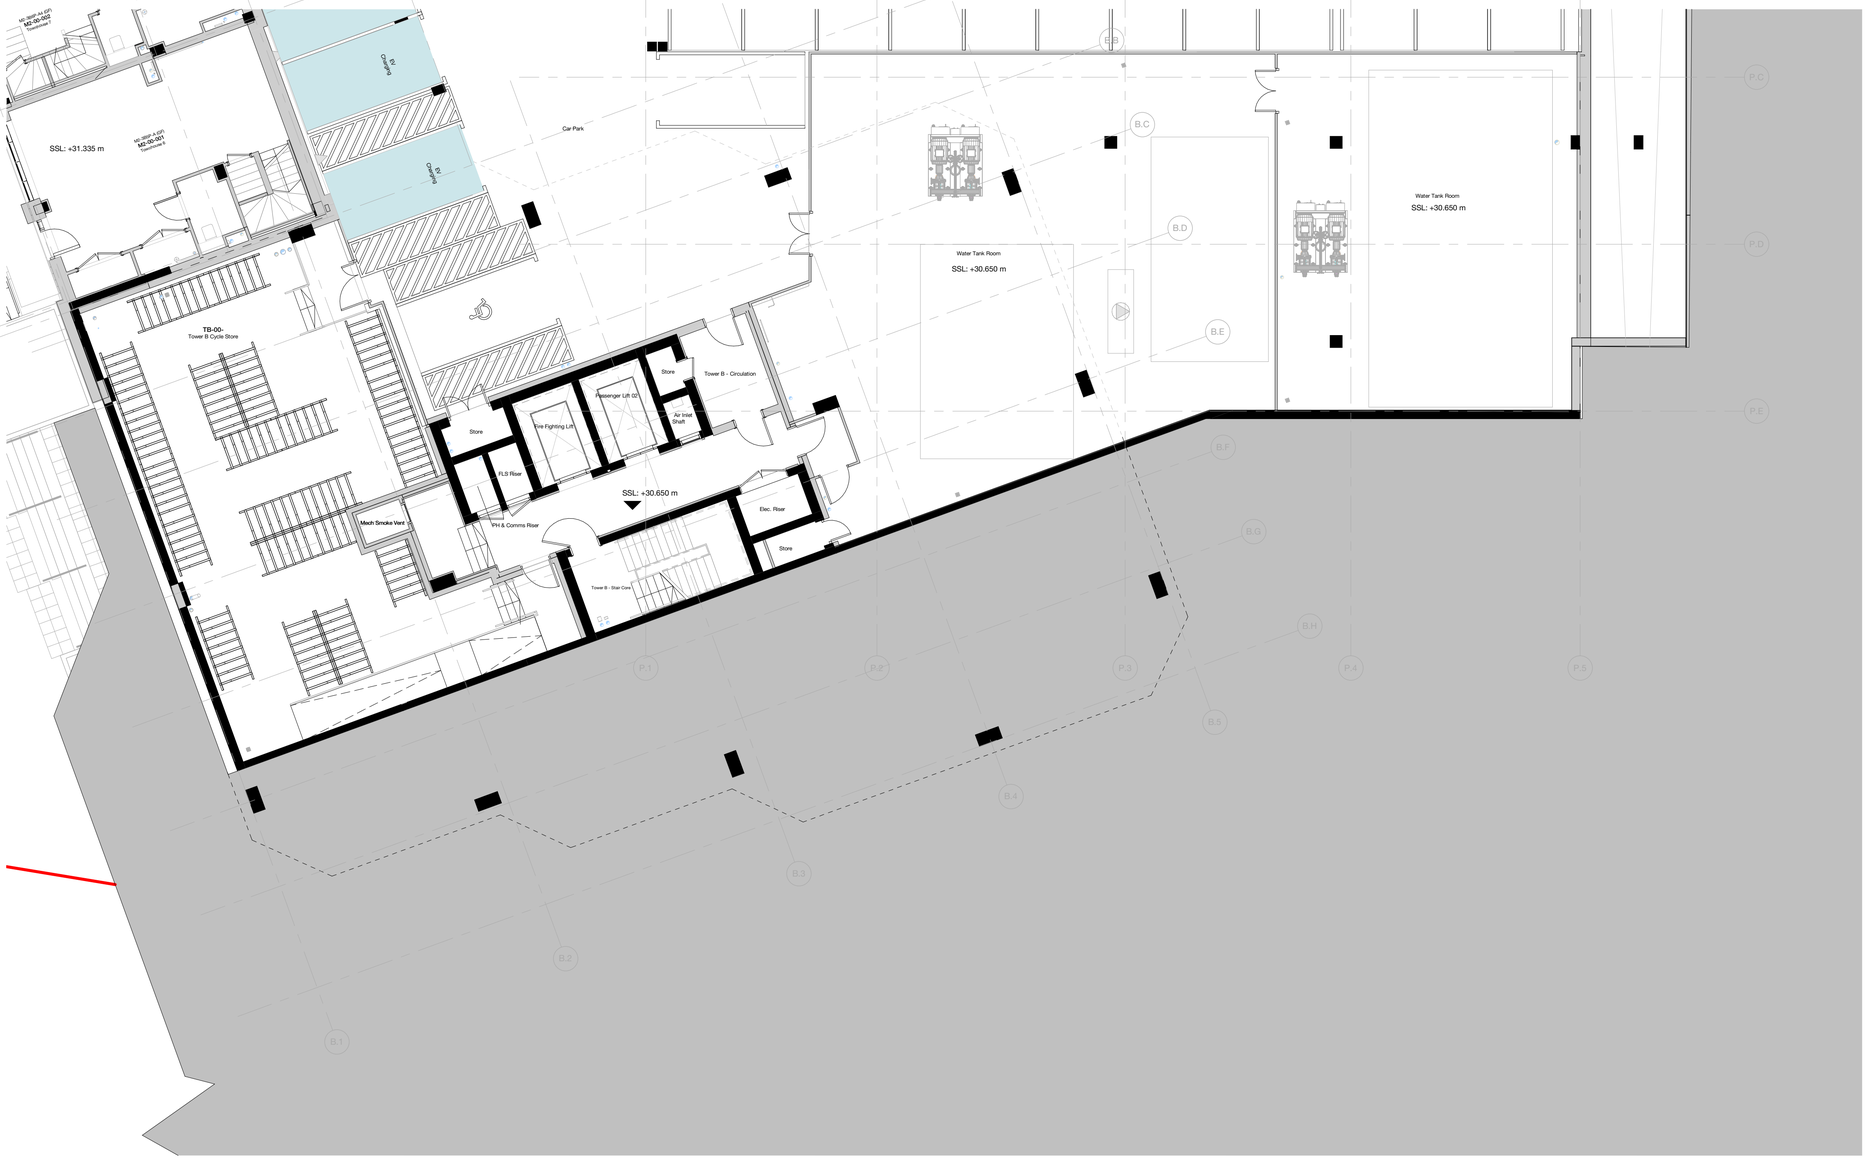


Copyright Hawkins\Brown Architects
No implied licence exists. This drawing should not be used to calculate areas for the purposes of valuation. Do not scale this drawing. All dimensions to be checked on the site by the contractor and such dimensions to be their responsibility. All work must comply with relevant British Standards and Building Regulations requirements. Drawing errors and omissions to be reported to the architect. To be read inconjunction with Architect's specification and other consultant information.


Rev	Description	Date
T01	20 Series - Issue for Information	03.12.21
T02	Issued for Stage 4	11.03.22
C1	20 Series - Initial Issue for Construction	28.06.22
C2	20 Series - Updated issue following revised fire strategy	26.04.23
C3	20 Series - Updates to align with new fire strategy	16.06.23
C4	Water tank door position updated	09.10.24
C5	Final Construction Issue	11.11.24

Concierge, Entrance Lobby and Amenity spaces not included in contractors scope. Base build elements to be developed only.

Commercial Spaces developed as 'Shell and Core' and subject to tennant fit-out, including mezzanine areas at first floor.

Residential Gym developed as 'Shell and Core' and subject to tennant fit-out.

RECORD SET
This record document is the final Construction Issue and is not an 'As Built' record. Reference should also be made to sub-contractors information (including drawings, specifications and schedules) where required for final details.
This record document may have been prepared, in part, based on information provided by others.
While this information is believed to be reliable, the Architect assumes no responsibility for the accuracy of this record document or for any errors or omissions that may have been incorporated into it as a result of incorrect information provided to the Architect.
Those relying on this record document are advised to obtain independent verification of its accuracy.

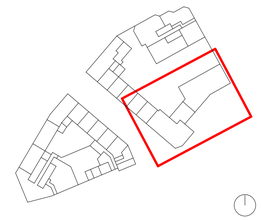

CR Construction (U.K.) Company Limited
華營建築(英國)有限公司
浙建集團
26-28 Hilton Street
Manchester M1 2EH
mail@hawkinsbrown.com
hawkinsbrown.com
Hawkins\
Brown

Project
Victoria Riverside
Dantzic Street
Manchester

Drawing
Podium B - Proposed Ground Floor Plan (Tower B)

Scale @ A1	Date
1 : 100	Oct 2021
Drawn By	**Checked By**
AP	NT

Job Number	Status	Purpose of Issue
18059	A5	FINAL ISSUE

Drawing No. VRS-HBA-PB-00-DR-A-20_3100
Rev C5