
SPECIFICATION

EXISTING

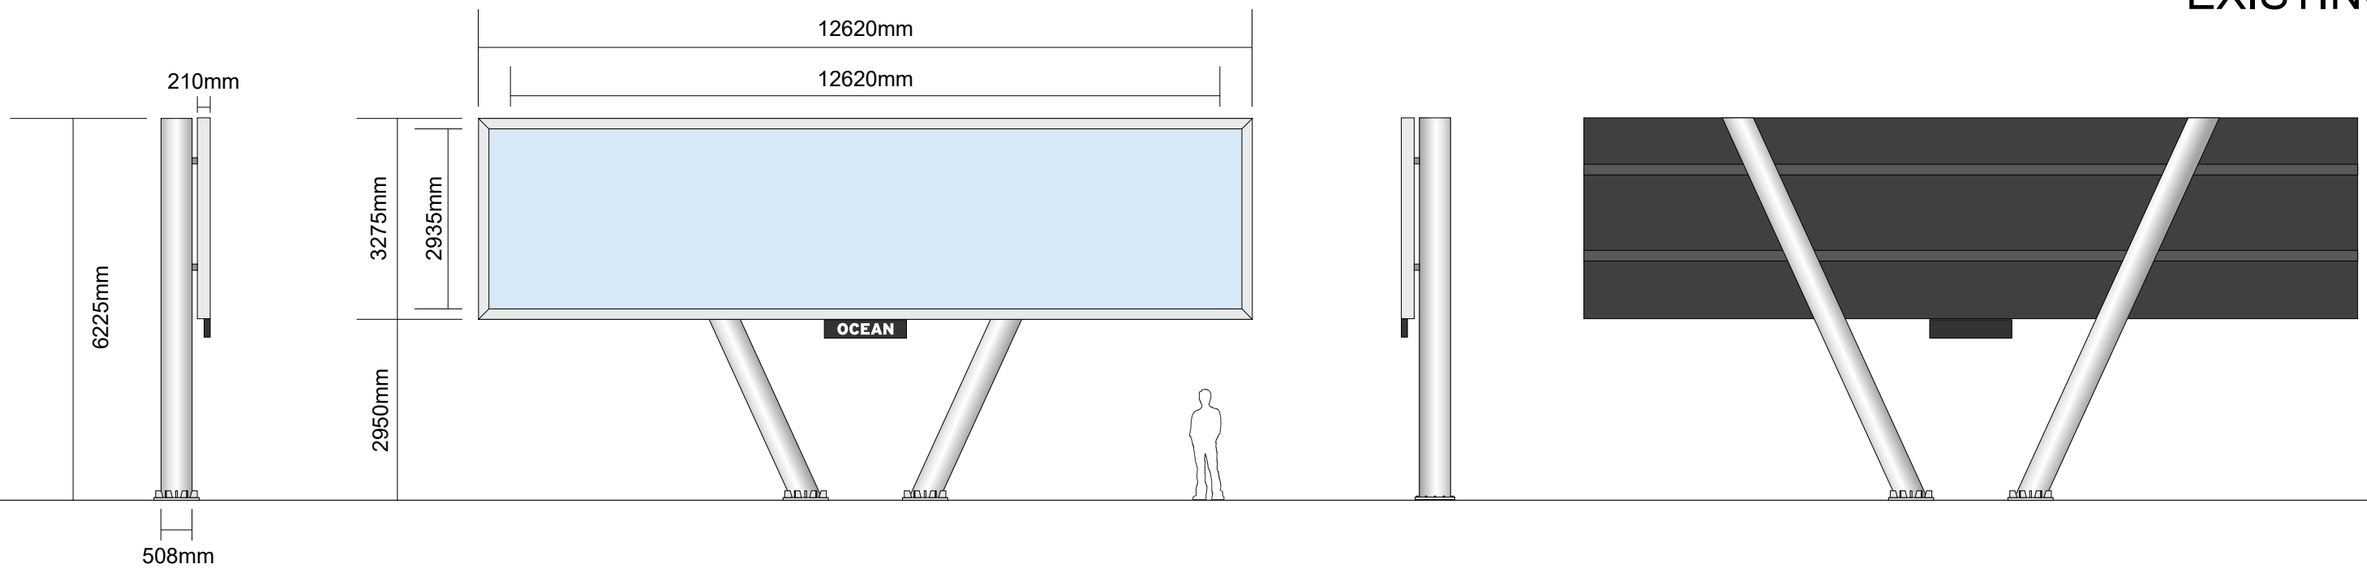


SIDE ELEVATION 1 | FRONT ELEVATION | SIDE ELEVATION 2 | REAR ELEVATION

PROPOSED


MATERIAL KEY


- Dark bronze effect metal cladding panels with flashings to match
- LED Screen
- Charcoal through-coloured cladding
- 5mm opaque acrylic infil

TOP PLAN

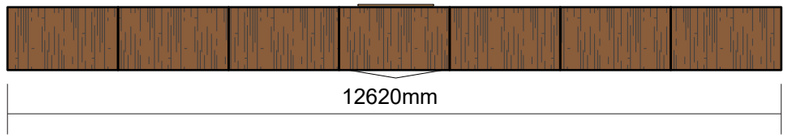

BASE PLAN

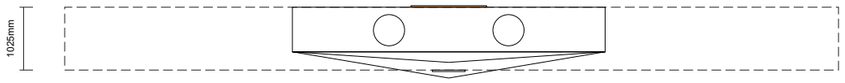

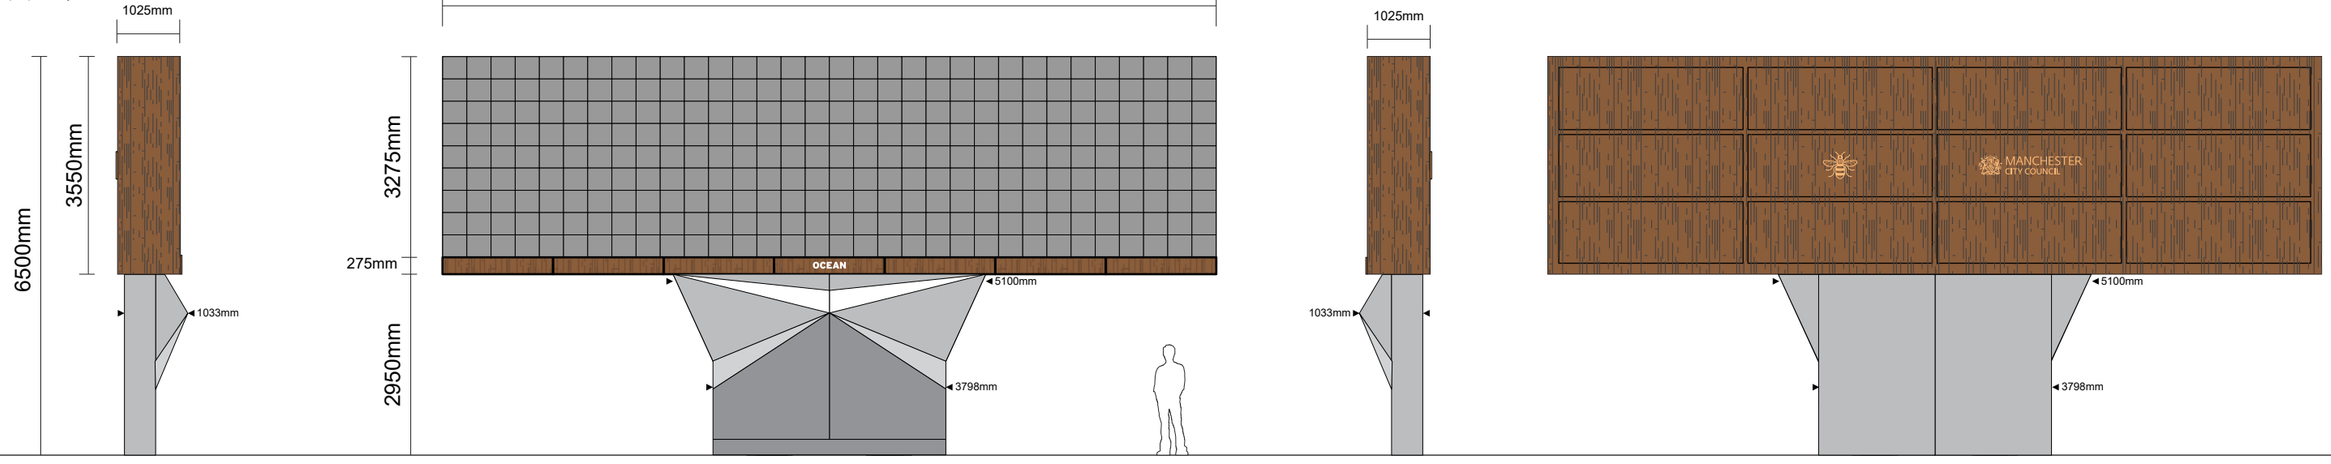

SIDE ELEVATION 1 | FRONT ELEVATION | SIDE ELEVATION 2 | REAR ELEVATION

OCEAN	Site: Mancunian Way east of Cotter Street, Manchester M12 6HQ	Proposal: Conversion of existing advertising display to new Digital Concept Design	Dwg: Specification	Date: 01/04/2026	Dwg. No: PY4826-6-005	Rev: B

Scale 1:100@A3

0m 2m 4m 6m 8m