
V 1.8

SITE LOCATION

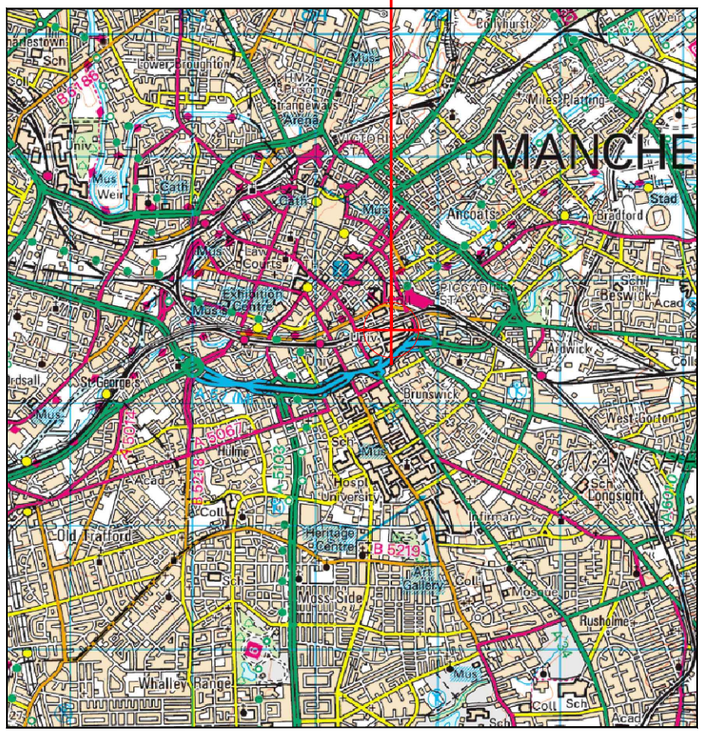

Reproduced by permission of Ordnance Survey on behalf of the Controller of Her Majesty's Stationery Office All rights reserved. © Crown Copyright licence no. 0100031673


SITE AREA PLAN

0 1:50,000 1km 2



SITE PHOTOGRAPH

N

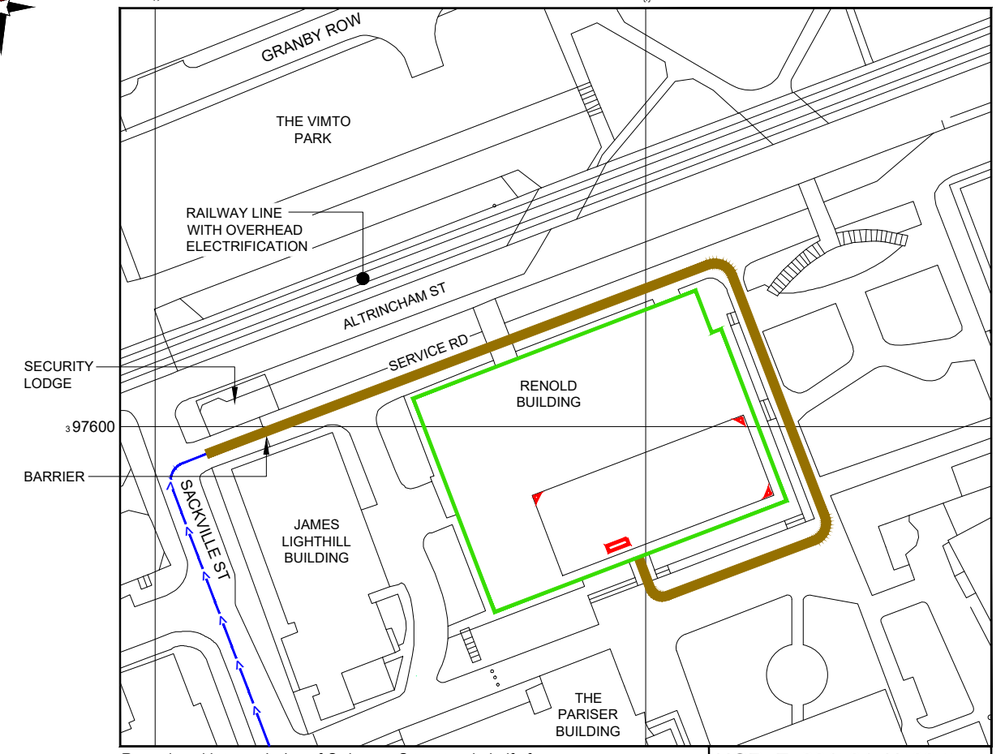

NGR E: 384594 N: 397575

Reproduced by permission of Ordnance Survey on behalf of the Controller of Her Majesty's Stationery Office. All rights reserved. © Crown Copyright licence no. 0100031673

SITE LOCATION PLAN

0 1:1250 25m 50

GOOGLE MAPS QR CODE

GOOGLE MAP - Hyperlink to map of the site

GOOGLE STREETVIEW - Hyperlink to streetview of the site

NOTES:

1. ALL DIMENSIONS IN MM UNLESS OTHERWISE NOTED.

From the A57(M) heading East exit at the junction with the A34 and turn right onto Sackville Street. The service road leading to Renold Building is on the right hand side after 215m.

Site Demise:

Access Route To Site:

Access Route:

Site providers boundary:

Master:	MBNL / EE / H3G:	Project:	Purpose of Issue:	Issue:
M006	MBNL	NTQ	Planning	F
Date:	28.02.2025	Revision / Upgrade Description:		
Drawn:	G.Jennings	Minor revisions.		
Checked:	G.Jennings			
Approved:	G.Jennings			
Master:	MBNL / EE / H3G:	Project:	Purpose of Issue:	Issue:
M005	MBNL	NTQ	Planning	E
Date:	28.08.2024	Revision / Upgrade Description:		
Drawn:	G.Jennings	TX notation added		
Checked:	G.Jennings			
Approved:	G.Jennings			
Master:	MBNL / EE / H3G:	Project:	Purpose of Issue:	Issue:
M004	MBNL	NTQ	Planning	D
Date:	12.08.2024	Revision / Upgrade Description:		
Drawn:	J.Rossi	Drawings updated following Design Review.		
Checked:	G.Jennings			
Approved:	G.Jennings			
Master:	MBNL / EE / H3G:	Project:	Purpose of Issue:	Issue:
M003	MBNL	NTQ	Planning	C
Date:	29.07.2024	Revision / Upgrade Description:		
Drawn:	J.Rossi	Antennas heights revised. New ProX5 assessment.		
Checked:	G.Jennings			
Approved:	G.Jennings			
Master:	MBNL / EE / H3G:	Project:	Purpose of Issue:	Issue:
M002	MBNL	NTQ	Planning	B
Date:	22.05.2024	Revision / Upgrade Description:		
Drawn:	J.Rossi	Antennas relocated onto proposed Valmont tripods on main roof.		
Checked:	G.Jennings	Cable management revised. ICNIRP revised in line with ProX5		
Approved:	G.Jennings	assessment - bearings revised.		

Hutchison 3G UK Limited
Green Park, 450 Longwaler Avenue
Reading, RG2 6GF
Tel: 01628 765 000
Fax. 01628 765 001

H3G Base Station Information line:
0845 6043000
Available 8am-8pm Monday to Friday

Hatfield Business Park
Hatfield
Hertfordshire
AL10 9BW

Tel: 01707 315000
Fax: 01707 319001

Mobile Broadband Network Limited
Sixth Floor, Thames Tower, Station Road, Reading, RG1 1LX

Design Consultant & Principal Contractor:
WHP Telecoms
Castleview House,
Calder Island Way, Wakefield
WF2 7AW

Tel: 01925 424 100
e-mail: info@whptelecoms.com

Site Name:
RENOLD ROOFTOP 203988

Site ID:
1105663

Address:
UNIVERSITY OF MANCHESTER,
RENOLD BUILDING,
ALTRINCHAM STREET,
MANCHESTER
M1 7JR

Title:
002 SITE LOCATION PLAN

Project:
NTQ

Purpose of Issue:
GENERAL ARRANGEMENT


EE Cell ID:	MBNL Cell ID:	3UK Cell ID:
24194	MAN178	M0155

Master Drawing No: MAN178_24194_M0155_M006 Issue: F

100mm
50mm
10mm

V 1.8



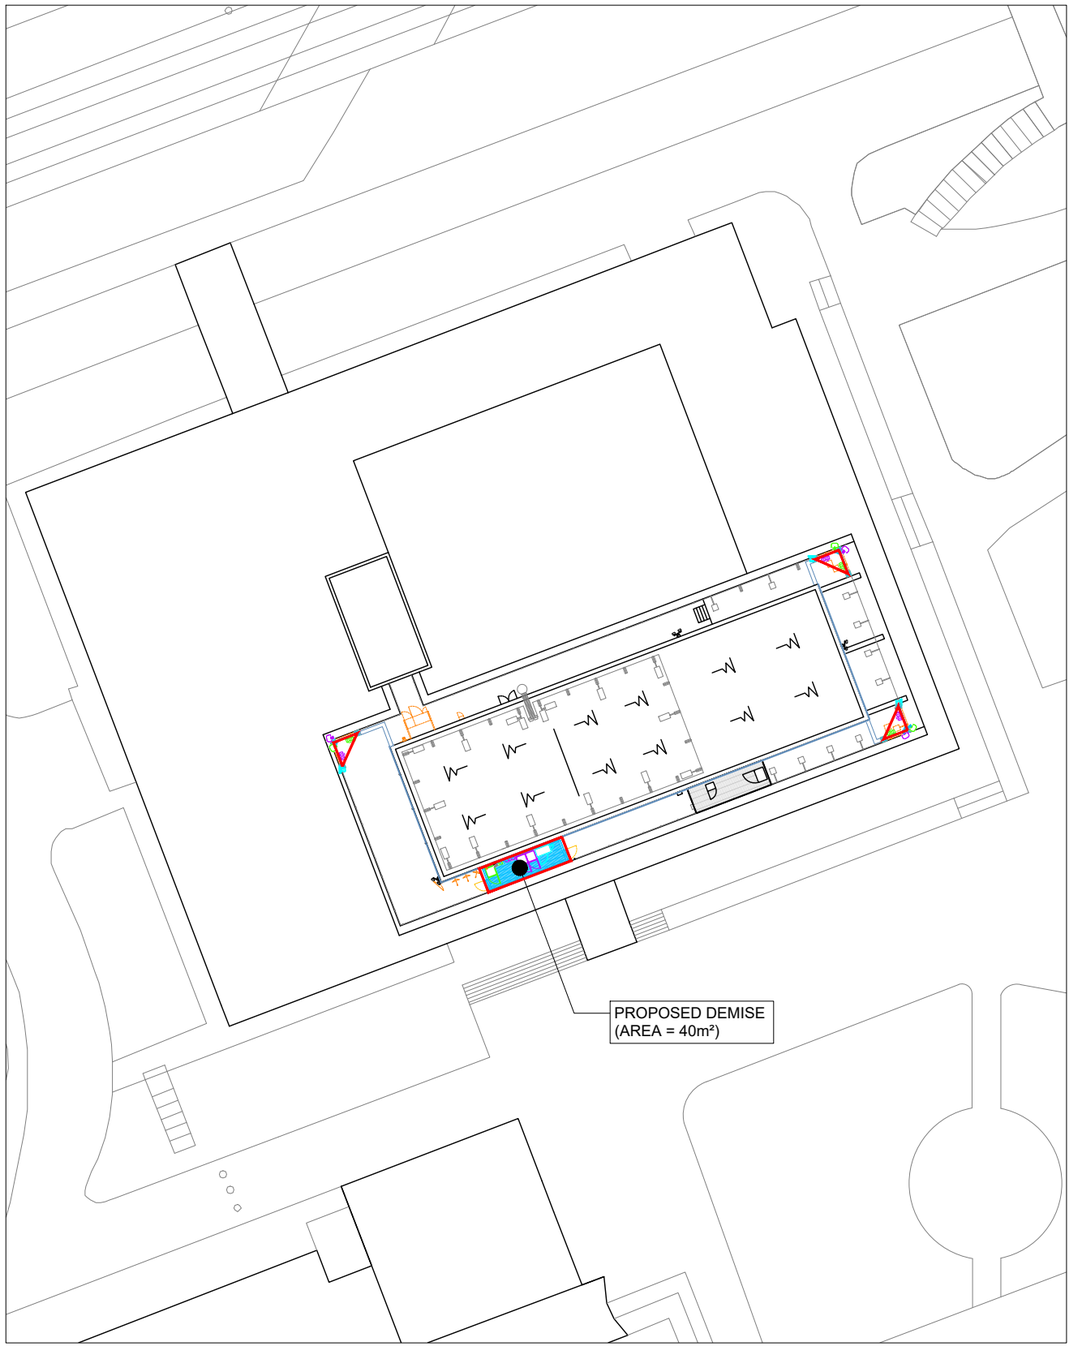

LEASE DEMISE PLAN

0 1:500 10m 20

100mm
50mm
10mm

NEW CODE:

Demise:	Outlined in Red
Access Route:	Solid Brown
Set Down Area:	Outlined in Blue
Site providers boundary:	Outlined in Green

Master:	MBNL / EE / H3G:	Project:	Purpose of Issue:	Issue:
M005	MBNL	NTQ	Planning	E
Date:	28.08.2024	Revision / Upgrade Description:		
Drawn:	G.Jennings	TX notation added		
Checked:	G.Jennings			
Approved:	G.Jennings			
Master:	MBNL / EE / H3G:	Project:	Purpose of Issue:	Issue:
M004	MBNL	NTQ	Planning	D
Date:	12.08.2024	Revision / Upgrade Description:		
Drawn:	J.Rossi	Drawings updated following Design Review.		
Checked:	G.Jennings			
Approved:	G.Jennings			
Master:	MBNL / EE / H3G:	Project:	Purpose of Issue:	Issue:
M003	MBNL	NTQ	Planning	C
Date:	29.07.2024	Revision / Upgrade Description:		
Drawn:	J.Rossi	Antennas heights revised. New ProX5 assessment.		
Checked:	G.Jennings			
Approved:	G.Jennings			
Master:	MBNL / EE / H3G:	Project:	Purpose of Issue:	Issue:
M002	MBNL	NTQ	Planning	B
Date:	22.05.2024	Revision / Upgrade Description:		
Drawn:	J.Rossi	Antennas relocated onto proposed Valmont tripods on main roof.		
Checked:	G.Jennings	Cable management revised. ICNIRP revised in line with ProX5		
Approved:	G.Jennings	assessment - bearings revised.		

Hutchison 3G UK Limited
Green Park, 450 Longwater Avenue
Reading, RG2 6GF
Tel: 01628 765 000
Fax: 01628 765 001

H3G Base Station Information line:
0845 6043000
Available 8am-8pm Monday to Friday

Hatfield Business Park
Hatfield
Hertfordshire
AL10 9BW

Tel: 01707 315000
Fax: 01707 319001

Mobile Broadband Network Limited
Sixth Floor, Thames Tower, Station Road, Reading, RG1 1LX

Design Consultant & Principal Contractor:

WHP Telecoms
Castleview House,
Calder Island Way, Wakefield
WF2 7AW

Tel: 01925 424 100
e-mail: info@whptelecoms.com

Site Name:
RENOLD ROOFTOP 203988

Site ID:
1105663

Address:
UNIVERSITY OF MANCHESTER,
RENOLD BUILDING,
ALTRINCHAM STREET,
MANCHESTER
M1 7JR

Title:
004 LEASE DEMISE

Project:
NTQ


Purpose of Issue:
GENERAL ARRANGEMENT

EE Cell ID:	MBNL Cell ID:	3UK Cell ID:
24194	MAN178	M0155

Master Drawing No:
MAN178_24194_M0155_M006

Issue:
F

V 1.8

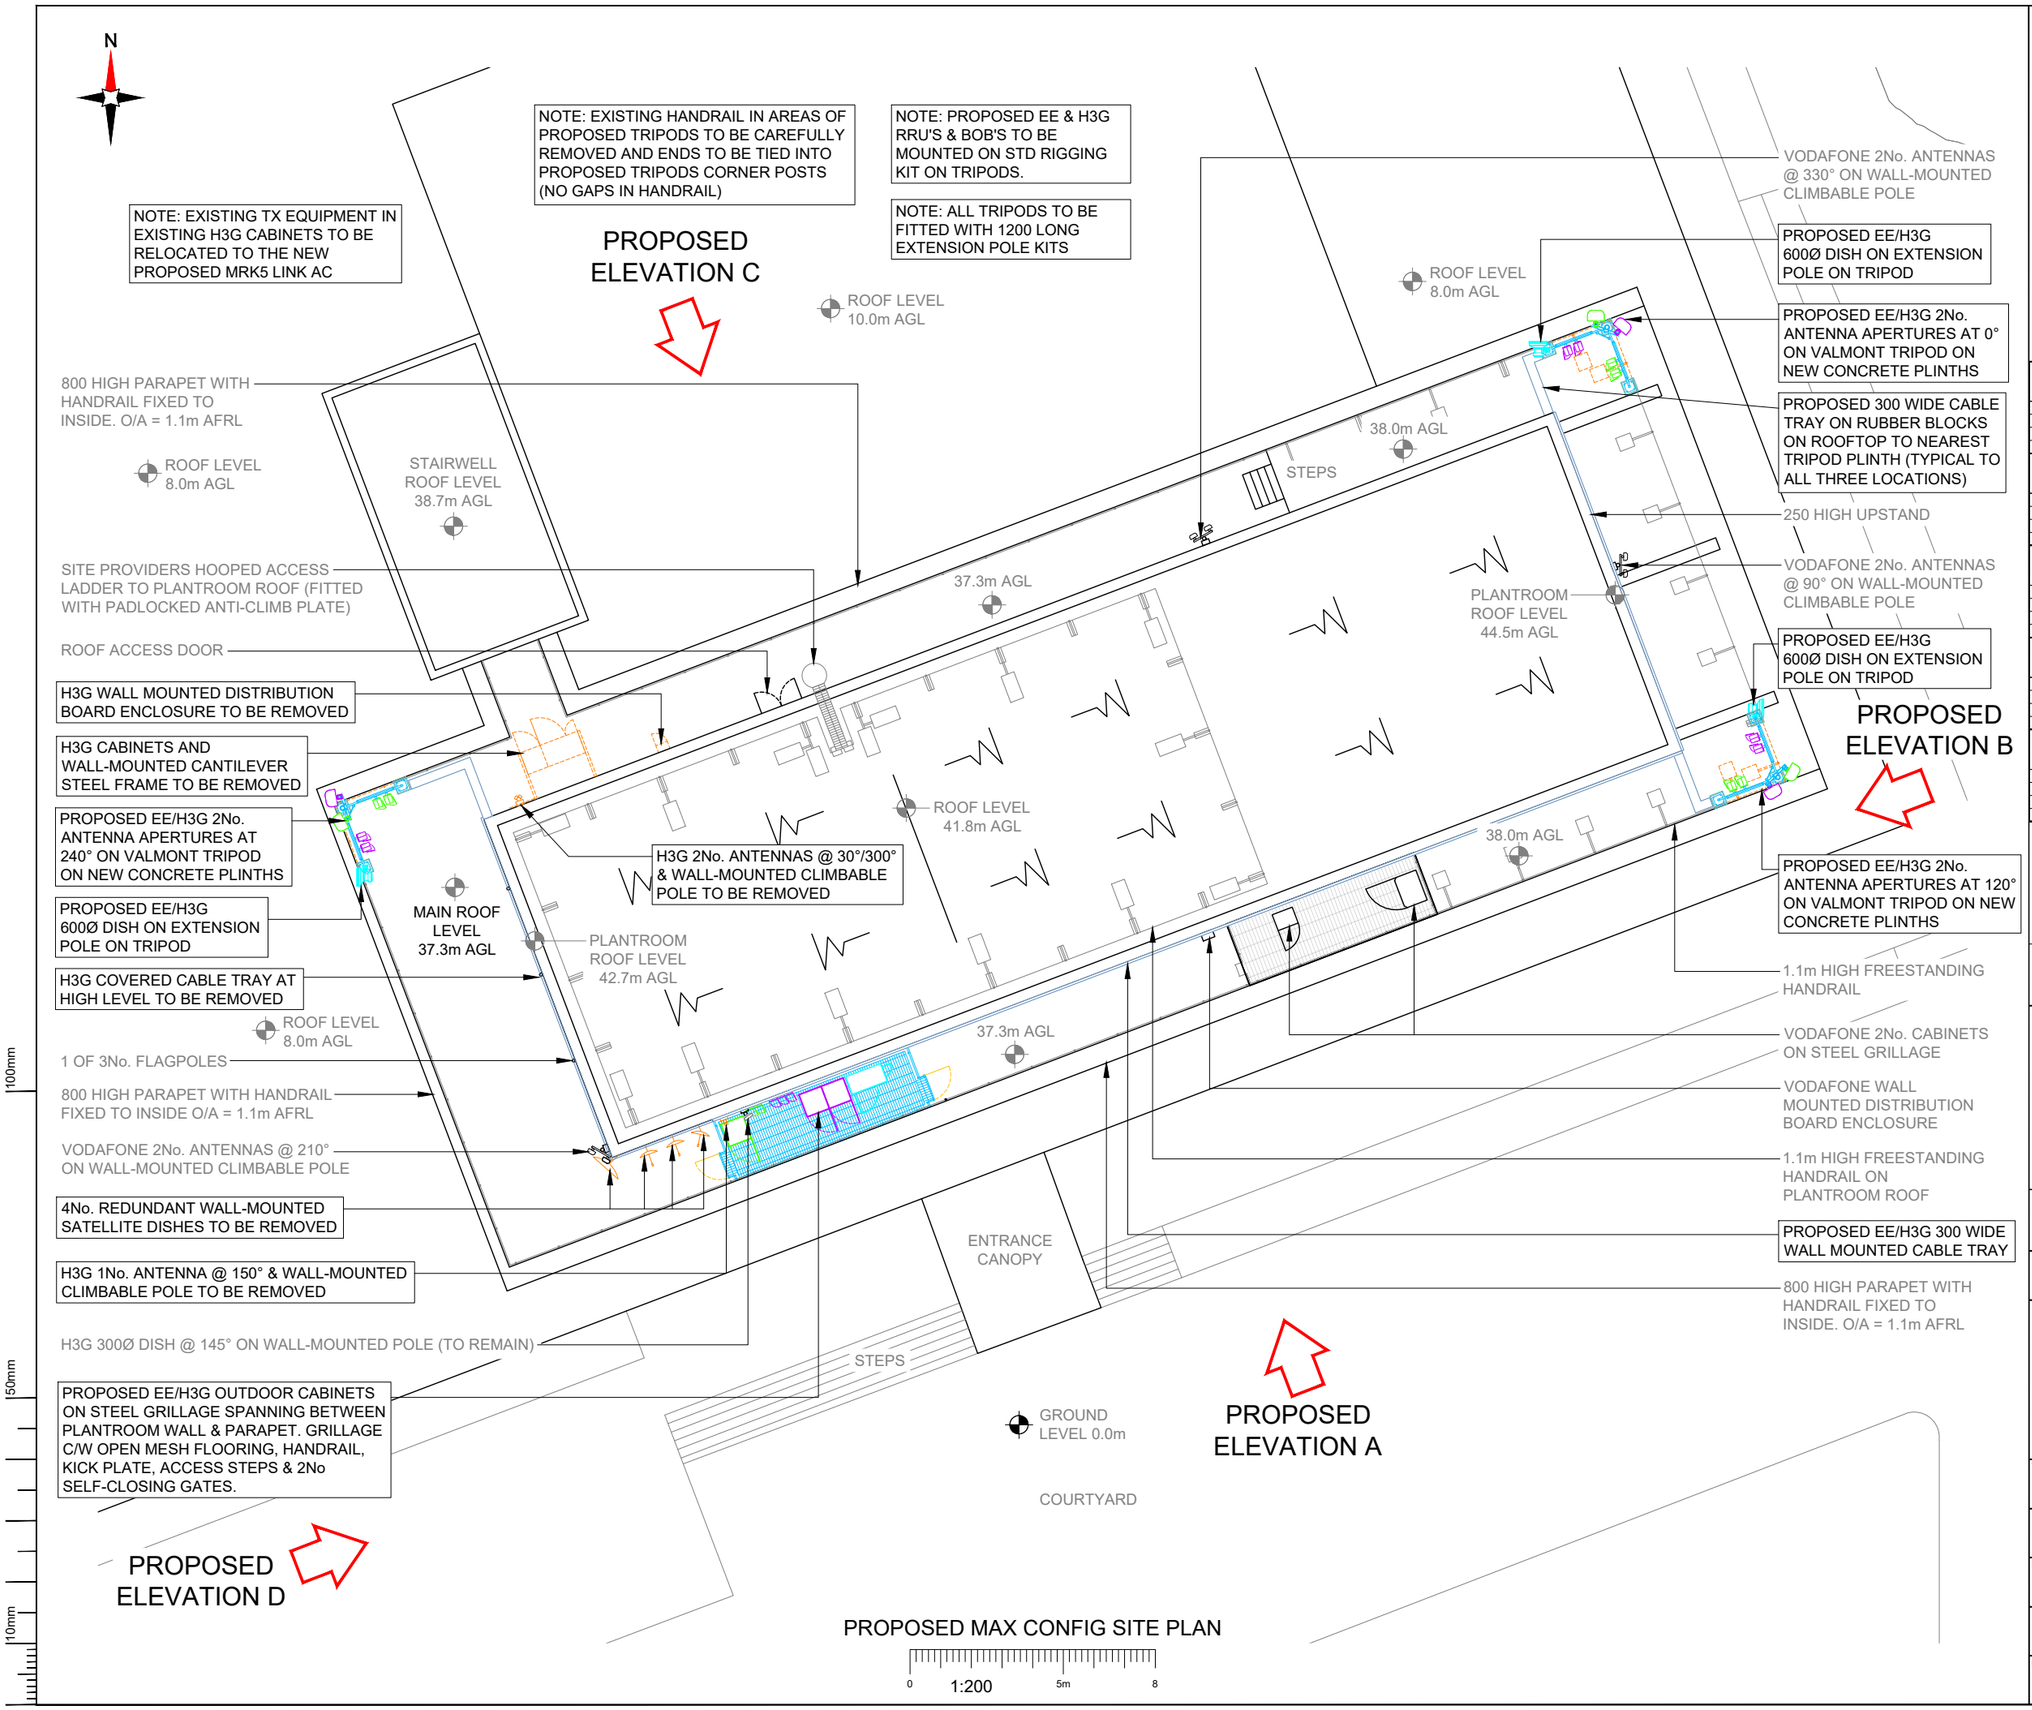

NOTES:

1. ALL DIMENSIONS IN MM UNLESS OTHERWISE NOTED.

NOTE: ANTENNA AND SUPPORTING STEELWORK/EQUIPMENT TO BE PAINTED WHITE (RAL9010) AS PER LPA REQUEST. CABINETS TO BE RAL7035 (GREY) AS STANDARD

SHARED CONFIGURATION SITE	
RF CONFIG	S1A

Master:	MBNL / EE / H3G:	Project:	Purpose of Issue:	Issue:
M006	MBNL	NTQ	Planning	F
Date:	28.02.2025	Revision / Upgrade Description:		
Drawn:	G.Jennings	Minor revisions.		
Checked:	G.Jennings			
Approved:	G.Jennings			
M005	MBNL	NTQ	Planning	E
Date:	28.08.2024	Revision / Upgrade Description:		
Drawn:	G.Jennings	TX notation added		
Checked:	G.Jennings			
Approved:	G.Jennings			
M004	MBNL	NTQ	Planning	D
Date:	12.08.2024	Revision / Upgrade Description:		
Drawn:	J.Rossi	Drawings updated following Design Review.		
Checked:	G.Jennings			
Approved:	G.Jennings			
M003	MBNL	NTQ	Planning	C
Date:	29.07.2024	Revision / Upgrade Description:		
Drawn:	J.Rossi	Antennas heights revised. New ProX5 assessment.		
Checked:	G.Jennings			
Approved:	G.Jennings			
M002	MBNL	NTQ	Planning	B
Date:	22.05.2024	Revision / Upgrade Description:		
Drawn:	J.Rossi	Antennas relocated onto proposed Valmont tripods on main roof.		
Checked:	G.Jennings	Cable management revised. ICNIRP revised in line with ProX5		
Approved:	G.Jennings	assessment - bearings revised.		

Hutchison 3G UK Limited
Green Park, 450 Longwater Avenue
Reading, RG2 6GF
Tel: 01628 765 000
Fax: 01628 765 001
H3G Base Station Information line: 0845 6043000 Available 8am-8pm Monday to Friday

Hatfield Business Park
Hatfield
Hertfordshire
AL10 9BW
Tel: 01707 315000
Fax: 01707 319001

Mobile Broadband Network Limited
Sixth Floor, Thames Tower, Station Road, Reading, RG1 1LX

Design Consultant & Principal Contractor:
WHP Telecoms
Castleview House,
Calder Island Way, Wakefield
WF2 7AW
Tel: 01925 424 100
e-mail: info@whptelecoms.com

Site Name: RENOLD ROOFTOP 203988

Site ID: 1105663

Address: UNIVERSITY OF MANCHESTER, RENOLD BUILDING, ALTRINCHAM STREET, MANCHESTER M1 7JR

Title: 215 PROPOSED MAX CONFIGURATION SITE PLAN

Project: NTQ


Purpose of Issue: GENERAL ARRANGEMENT

EE Cell ID:	MBNL Cell ID:	3UK Cell ID:
24194	MAN178	M0155

Master Drawing No: MAN178_24194_M0155_M006

Issue: F

V 1.8

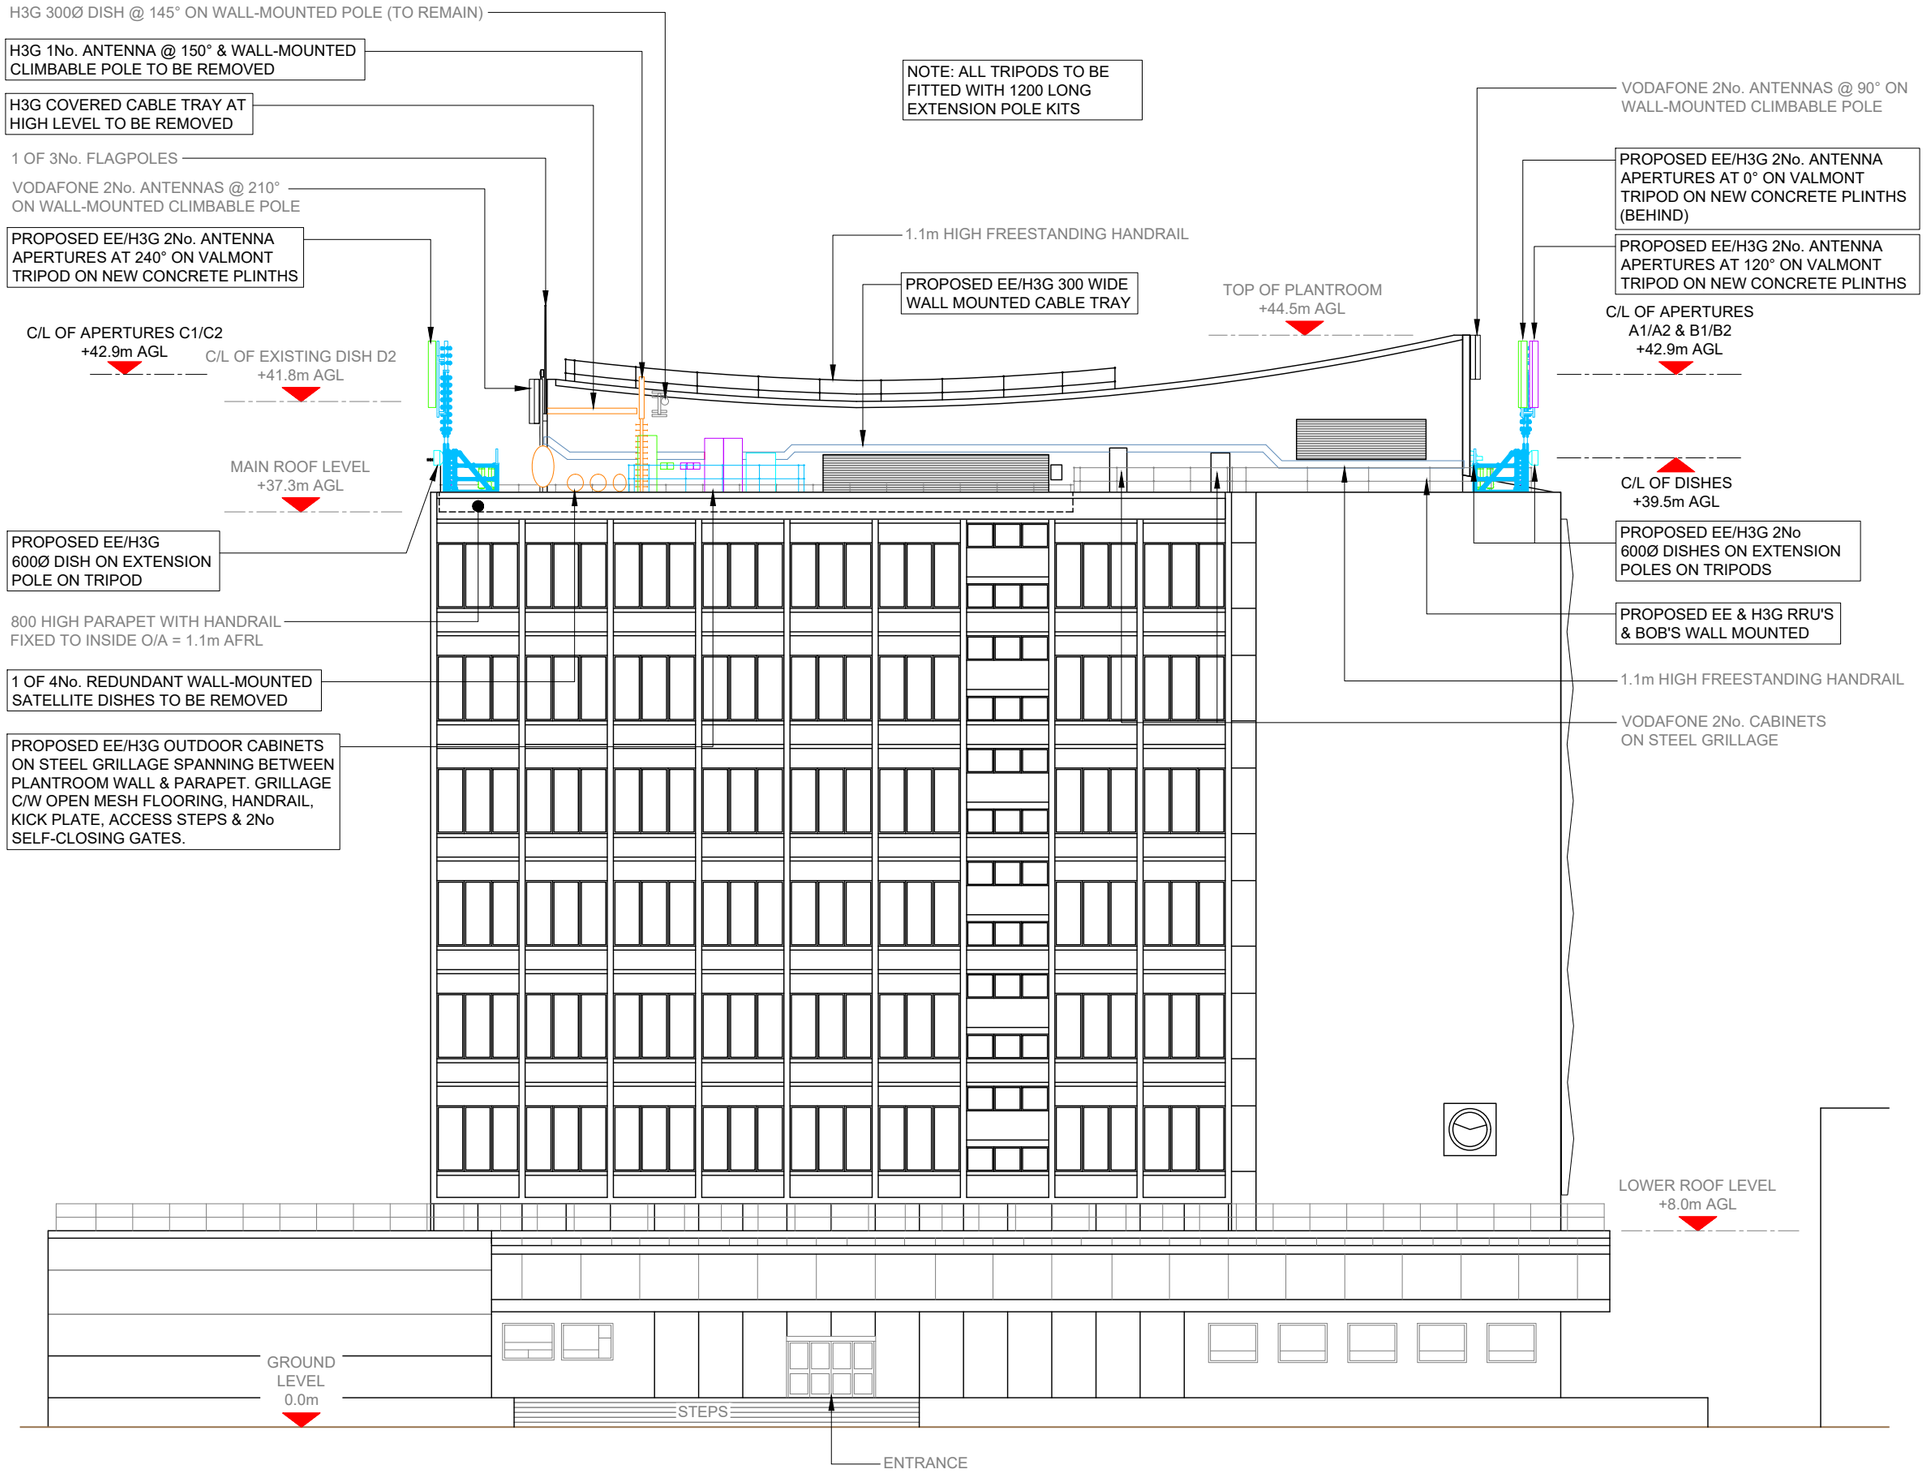

PROPOSED ELEVATION A

0 1:250 5m 10

NOTES:

1. ALL DIMENSIONS IN MM UNLESS OTHERWISE NOTED.

NOTE: ANTENNA AND SUPPORTING STEELWORK/EQUIPMENT TO BE PAINTED WHITE (RAL9010) AS PER LPA REQUEST. CABINETS TO BE RAL7035 (GREY) AS STANDARD

SHARED CONFIGURATION SITE	
RF CONFIG	S1A

Master:	MBNL / EE / H3G:	Project:	Purpose of Issue:	Issue:
M006	MBNL	NTQ	Planning	F
Date:	28.02.2025	Revision / Upgrade Description:		
Drawn:	G.Jennings	Minor revisions.		
Checked:	G.Jennings			
Approved:	G.Jennings			
Master:	MBNL / EE / H3G:	Project:	Purpose of Issue:	Issue:
M005	MBNL	NTQ	Planning	E
Date:	28.08.2024	Revision / Upgrade Description:		
Drawn:	G.Jennings	TX notation added		
Checked:	G.Jennings			
Approved:	G.Jennings			
Master:	MBNL / EE / H3G:	Project:	Purpose of Issue:	Issue:
M004	MBNL	NTQ	Planning	D
Date:	12.08.2024	Revision / Upgrade Description:		
Drawn:	J.Rossi	Drawings updated following Design Review.		
Checked:	G.Jennings			
Approved:	G.Jennings			
Master:	MBNL / EE / H3G:	Project:	Purpose of Issue:	Issue:
M003	MBNL	NTQ	Planning	C
Date:	29.07.2024	Revision / Upgrade Description:		
Drawn:	J.Rossi	Antennas heights revised. New ProX5 assessment.		
Checked:	G.Jennings			
Approved:	G.Jennings			
Master:	MBNL / EE / H3G:	Project:	Purpose of Issue:	Issue:
M002	MBNL	NTQ	Planning	B
Date:	22.05.2024	Revision / Upgrade Description:		
Drawn:	J.Rossi	Antennas relocated onto proposed Valmont tripods on main roof.		
Checked:	G.Jennings	Cable management revised. ICNIRP revised in line with ProX5		
Approved:	G.Jennings	assessment - bearings revised.		

Hutchison 3G UK Limited
Green Park, 450 Longwater Avenue
Reading, RG2 6GF
Tel: 01628 765 000
Fax: 01628 765 001

H3G Base Station Information line:
0845 6043000
Available 8am-8pm Monday to Friday

Hatfield Business Park
Hatfield
Hertfordshire
AL10 9BW

Tel: 01707 315000
Fax: 01707 319001

Mobile Broadband Network Limited
Sixth Floor, Thames Tower, Station Road, Reading, RG1 1LX

Design Consultant & Principal Contractor:

WHP Telecoms
Castleview House,
Calder Island Way, Wakefield
WF2 7AW

Tel: 01925 424 100
e-mail: info@whptelecoms.com

Site Name:
RENOLD ROOFTOP 203988

Site ID:
1105663

Address:
UNIVERSITY OF MANCHESTER,
RENOLD BUILDING,
ALTRINCHAM STREET,
MANCHESTER
M1 7JR

Title:
265 PROPOSED ELEVATION A

Project:
NTQ


Purpose of Issue:
GENERAL ARRANGEMENT

EE Cell ID:	MBNL Cell ID:	3UK Cell ID:
24194	MAN178	M0155

Master Drawing No:
MAN178_24194_M0155_M006

Issue:
F

V 1.8

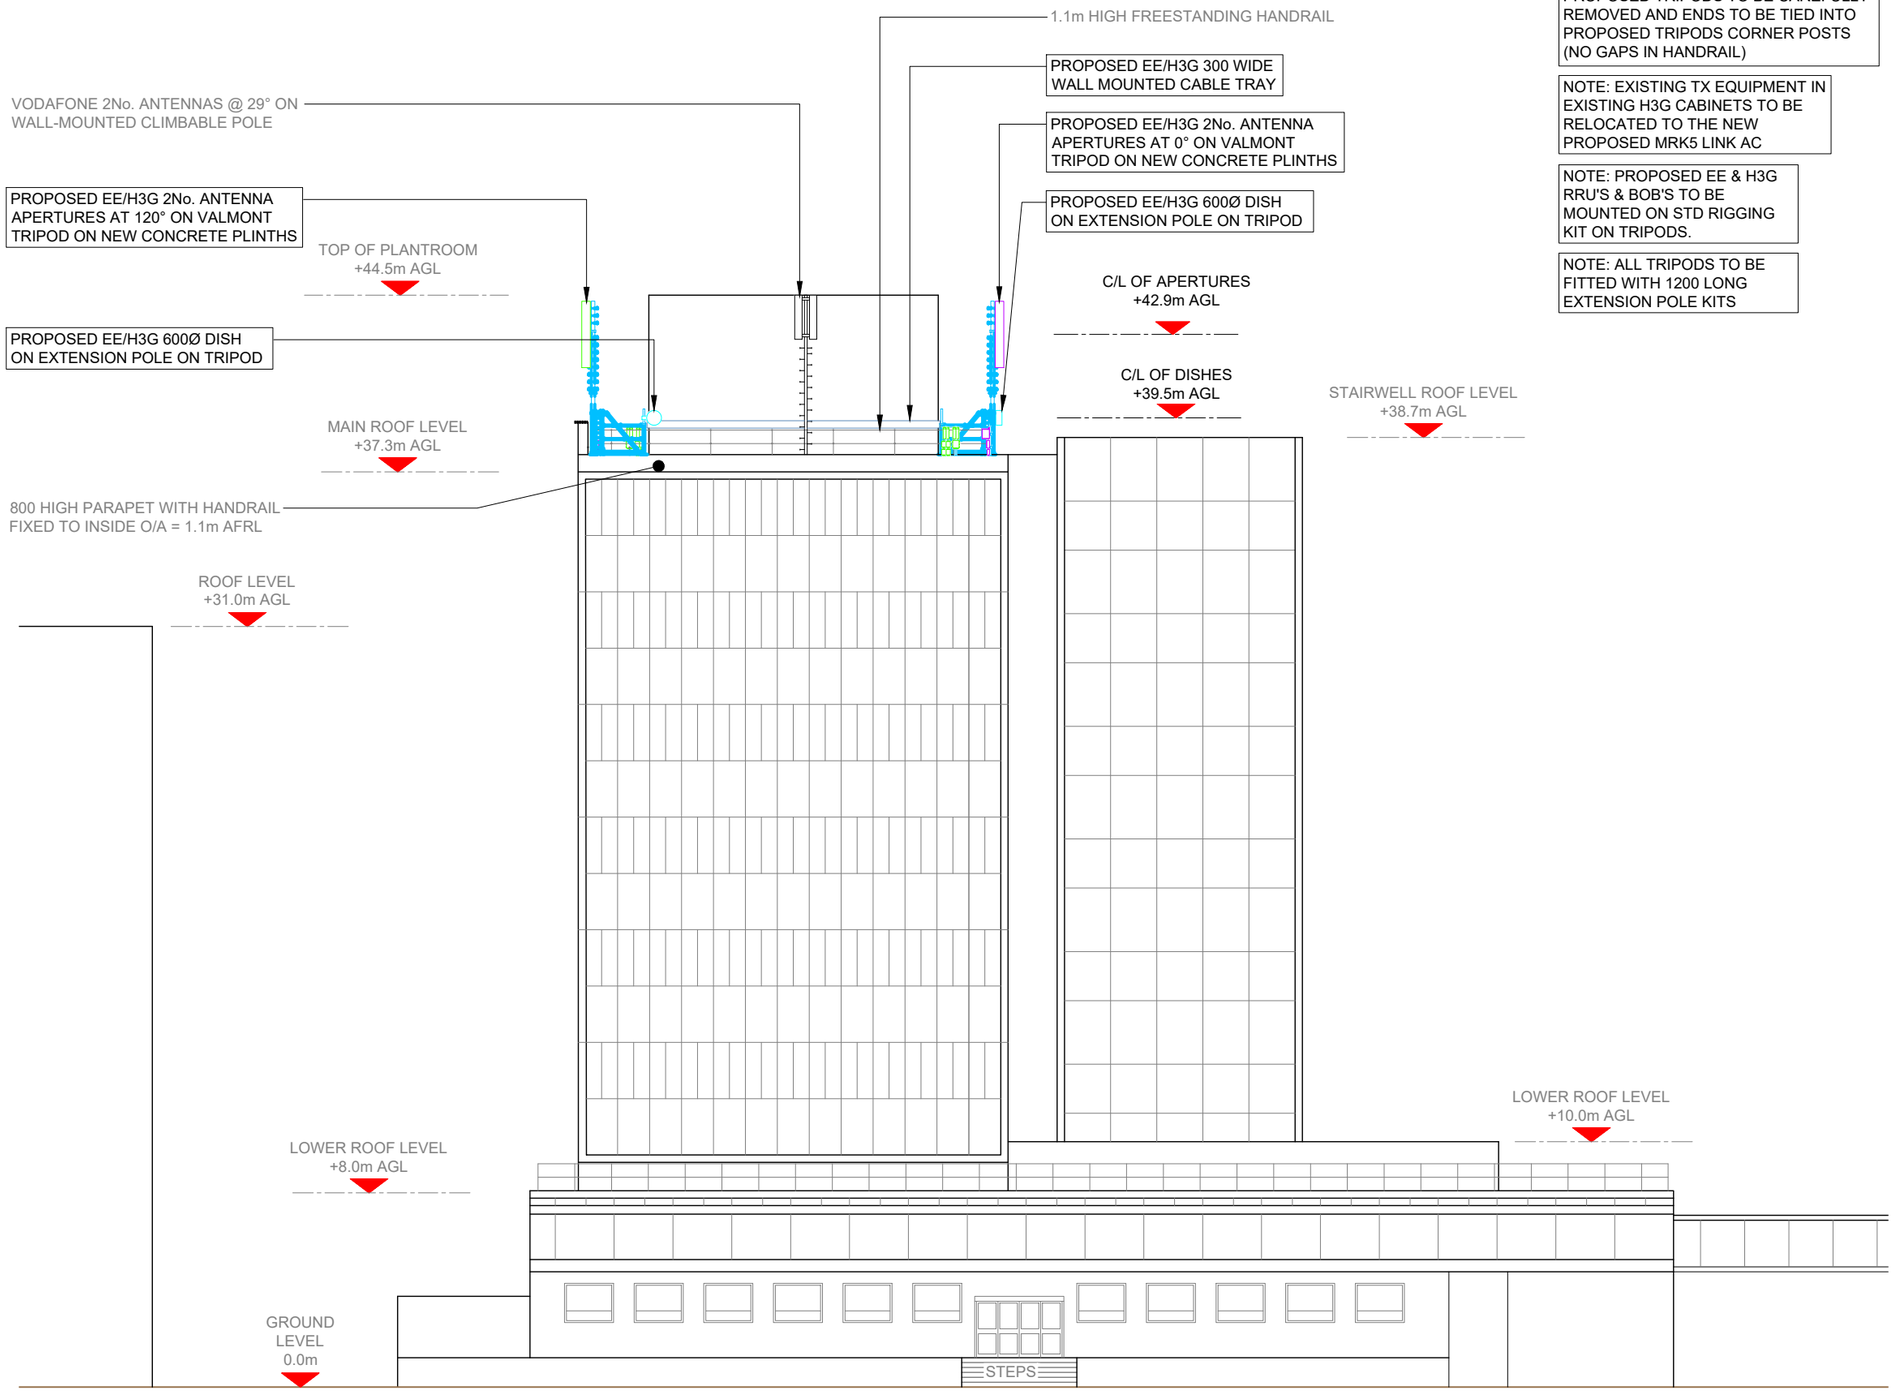

PROPOSED ELEVATION B

0 1:250 5m 10

NOTE: EXISTING HANDRAIL IN AREAS OF PROPOSED TRIPODS TO BE CAREFULLY REMOVED AND ENDS TO BE TIED INTO PROPOSED TRIPODS CORNER POSTS (NO GAPS IN HANDRAIL)

NOTE: EXISTING TX EQUIPMENT IN EXISTING H3G CABINETS TO BE RELOCATED TO THE NEW PROPOSED MRK5 LINK AC

NOTE: PROPOSED EE & H3G RRU'S & BOB'S TO BE MOUNTED ON STD RIGGING KIT ON TRIPODS.

NOTE: ALL TRIPODS TO BE FITTED WITH 1200 LONG EXTENSION POLE KITS

NOTES:

1. ALL DIMENSIONS IN MM UNLESS OTHERWISE NOTED.

NOTE: ANTENNA AND SUPPORTING STEELWORK/EQUIPMENT TO BE PAINTED WHITE (RAL9010) AS PER LPA REQUEST. CABINETS TO BE RAL7035 (GREY) AS STANDARD

SHARED CONFIGURATION SITE

RF CONFIG	S1A

Master:	MBNL / EE / H3G:	Project:	Purpose of Issue:	Issue:
M006	MBNL	NTQ	Planning	F
Date:	28.02.2025	Revision / Upgrade Description:		
Drawn:	G.Jennings	Minor revisions.		
Checked:	G.Jennings			
Approved:	G.Jennings			
Master:	MBNL / EE / H3G:	Project:	Purpose of Issue:	Issue:
M005	MBNL	NTQ	Planning	E
Date:	28.08.2024	Revision / Upgrade Description:		
Drawn:	G.Jennings	TX notation added		
Checked:	G.Jennings			
Approved:	G.Jennings			
Master:	MBNL / EE / H3G:	Project:	Purpose of Issue:	Issue:
M004	MBNL	NTQ	Planning	D
Date:	12.08.2024	Revision / Upgrade Description:		
Drawn:	J.Rossi	Drawings updated following Design Review.		
Checked:	G.Jennings			
Approved:	G.Jennings			
Master:	MBNL / EE / H3G:	Project:	Purpose of Issue:	Issue:
M003	MBNL	NTQ	Planning	C
Date:	29.07.2024	Revision / Upgrade Description:		
Drawn:	J.Rossi	Antennas heights revised. New ProX5 assessment.		
Checked:	G.Jennings			
Approved:	G.Jennings			
Master:	MBNL / EE / H3G:	Project:	Purpose of Issue:	Issue:
M002	MBNL	NTQ	Planning	B
Date:	22.05.2024	Revision / Upgrade Description:		
Drawn:	J.Rossi	Antennas relocated onto proposed Valmont tripods on main roof.		
Checked:	G.Jennings	Cable management revised. ICNIRP revised in line with ProX5		
Approved:	G.Jennings	assessment - bearings revised.		

Hutchison 3G UK Limited
Green Park, 450 Longwater Avenue
Reading, RG2 6GF
Tel: 01628 765 000
Fax: 01628 765 001

H3G Base Station Information line:
0845 6043000
Available 8am-8pm Monday to Friday

Hatfield Business Park
Hatfield
Hertfordshire
AL10 9BW

Tel: 01707 315000
Fax: 01707 319001

Mobile Broadband Network Limited
Sixth Floor, Thames Tower, Station Road, Reading, RG1 1LX

Design Consultant & Principal Contractor:

WHP Telecoms
Castleview House,
Calder Island Way, Wakefield
WF2 7AW

Tel: 01925 424 100
e-mail: info@whptelecoms.com

Site Name:
RENOLD ROOFTOP 203988

Site ID:
1105663

Address:
UNIVERSITY OF MANCHESTER,
RENOLD BUILDING,
ALTRINCHAM STREET,
MANCHESTER
M1 7JR

Title:
266 PROPOSED ELEVATION B

Project:
NTQ

Purpose of Issue:
GENERAL ARRANGEMENT

EE Cell ID:	MBNL Cell ID:	3UK Cell ID:
24194	MAN178	M0155

Master Drawing No:
MAN178_24194_M0155_M006

Issue:
F


V 1.8

NOTE: EXISTING HANDRAIL IN AREAS OF PROPOSED TRIPODS TO BE CAREFULLY REMOVED AND ENDS TO BE TIED INTO PROPOSED TRIPODS CORNER POSTS (NO GAPS IN HANDRAIL)

NOTE: PROPOSED EE & H3G RRU'S & BOB'S TO BE MOUNTED ON STD RIGGING KIT ON TRIPODS.

NOTE: ALL TRIPODS TO BE FITTED WITH 1200 LONG EXTENSION POLE KITS

NOTE: EXISTING TX EQUIPMENT IN EXISTING H3G CABINETS TO BE RELOCATED TO THE NEW PROPOSED MRK5 LINK AC

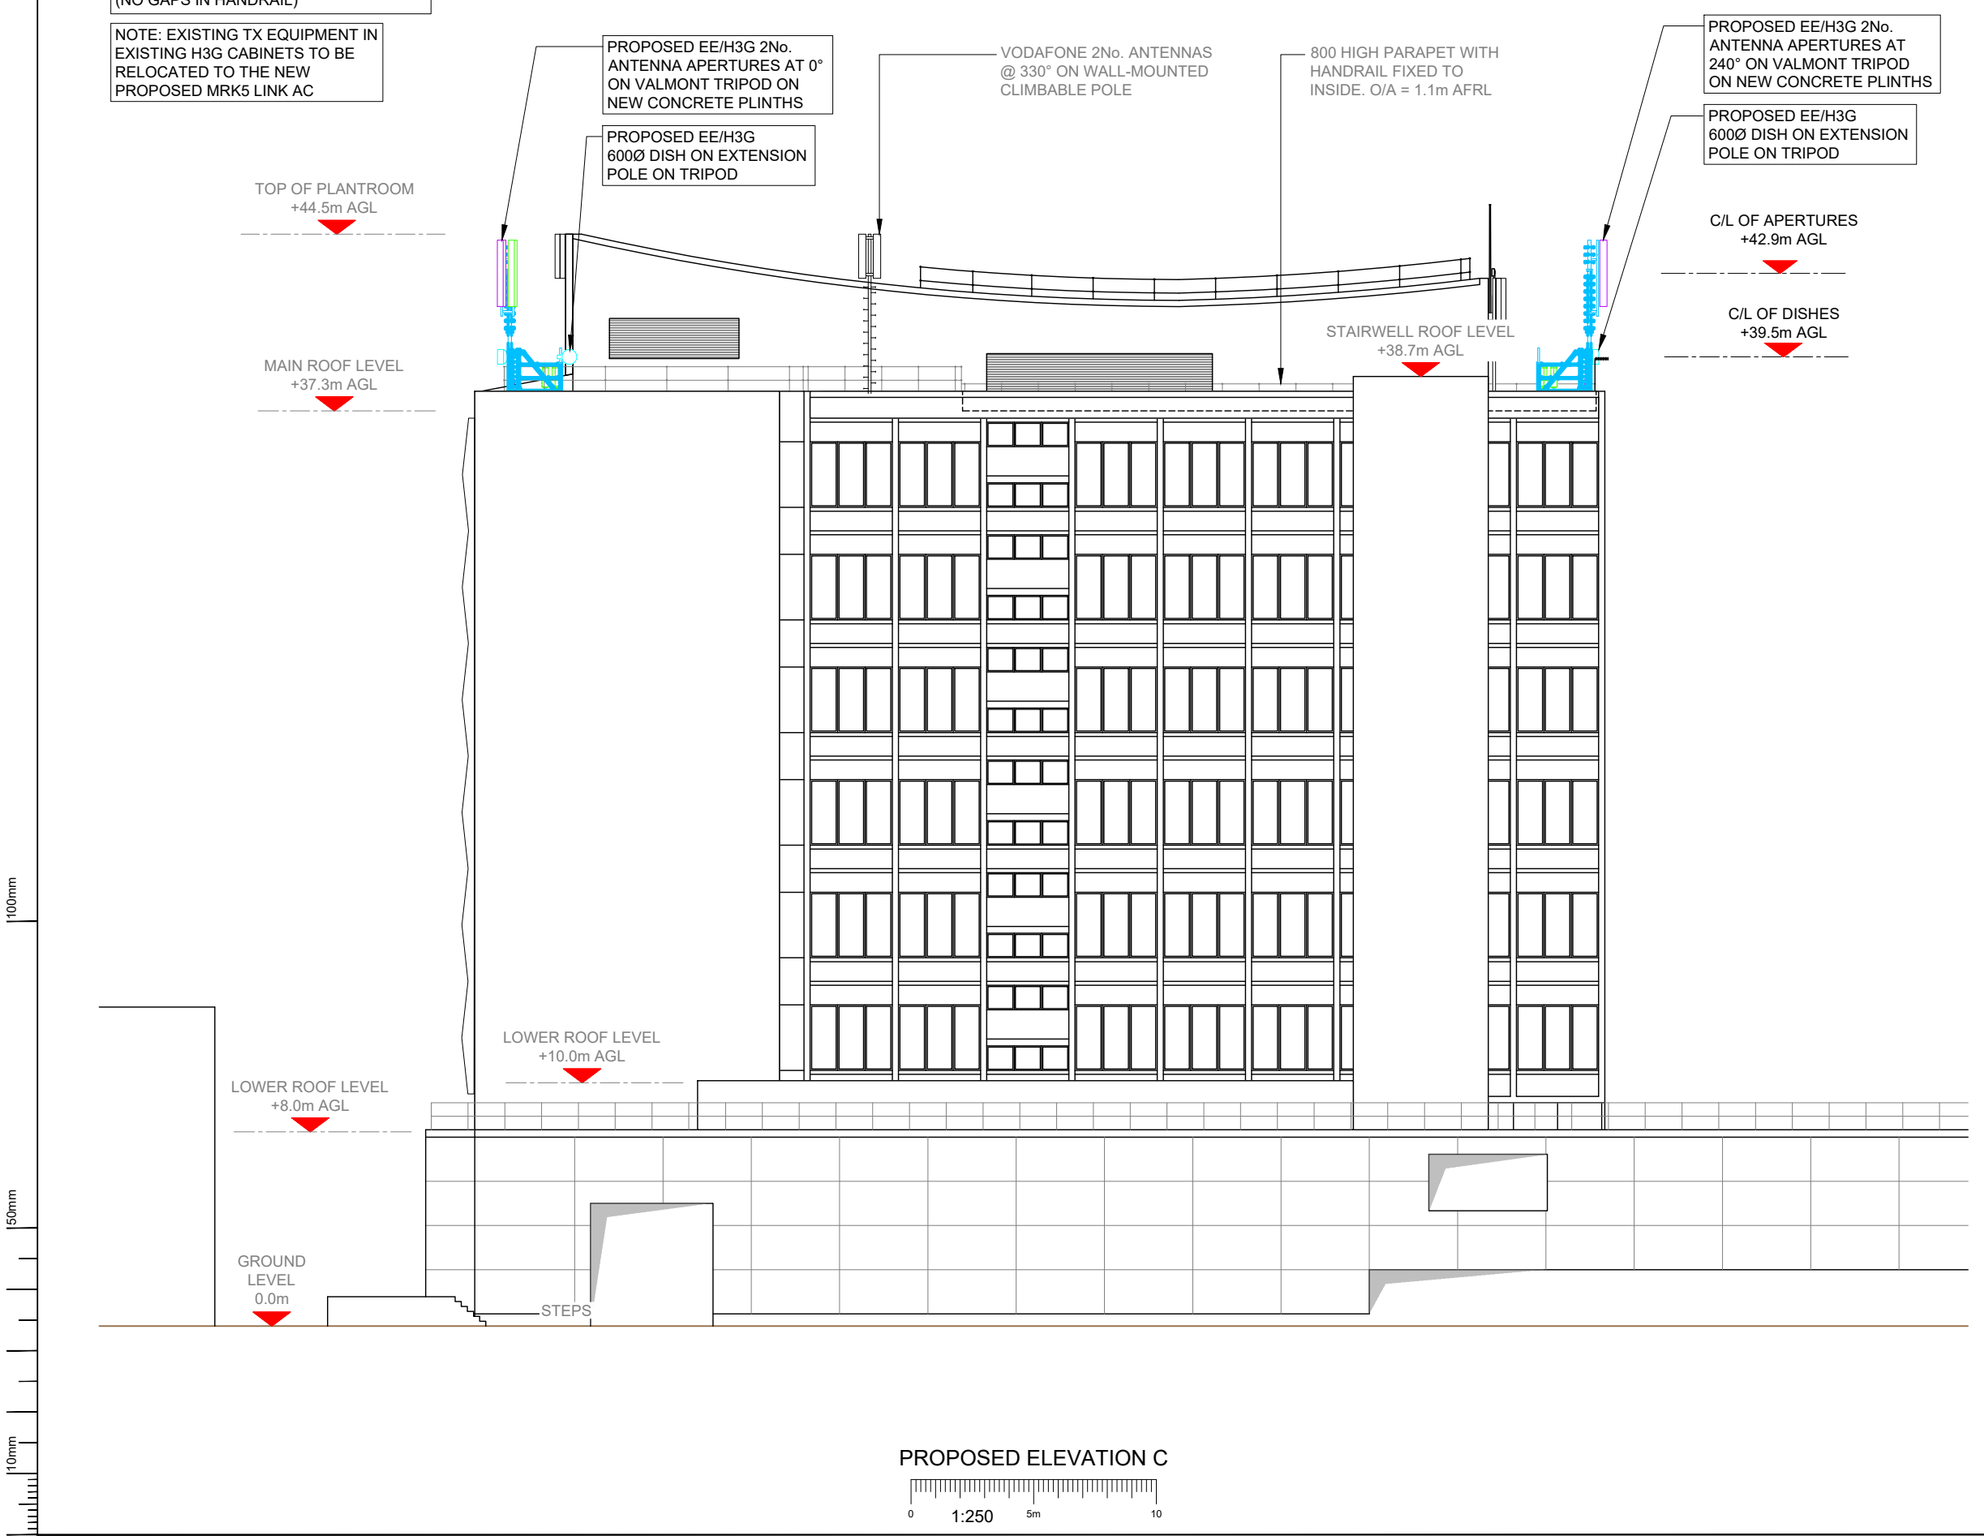

PROPOSED ELEVATION C

0 1:250 5m 10

NOTES:

1. ALL DIMENSIONS IN MM UNLESS OTHERWISE NOTED.

NOTE: ANTENNA AND SUPPORTING STEELWORK/EQUIPMENT TO BE PAINTED WHITE (RAL9010) AS PER LPA REQUEST. CABINETS TO BE RAL7035 (GREY) AS STANDARD

SHARED CONFIGURATION SITE	
RF CONFIG	S1A

Master:	MBNL / EE / H3G:	Project:	Purpose of Issue:	Issue:
M006	MBNL	NTQ	Planning	F
Date:	28.02.2025	Revision / Upgrade Description:		
Drawn:	G.Jennings	Minor revisions.		
Checked:	G.Jennings			
Approved:	G.Jennings			
Master:	MBNL / EE / H3G:	Project:	Purpose of Issue:	Issue:
M005	MBNL	NTQ	Planning	E
Date:	28.08.2024	Revision / Upgrade Description:		
Drawn:	G.Jennings	TX notation added		
Checked:	G.Jennings			
Approved:	G.Jennings			
Master:	MBNL / EE / H3G:	Project:	Purpose of Issue:	Issue:
M004	MBNL	NTQ	Planning	D
Date:	12.08.2024	Revision / Upgrade Description:		
Drawn:	J.Rossi	Drawings updated following Design Review.		
Checked:	G.Jennings			
Approved:	G.Jennings			
Master:	MBNL / EE / H3G:	Project:	Purpose of Issue:	Issue:
M003	MBNL	NTQ	Planning	C
Date:	29.07.2024	Revision / Upgrade Description:		
Drawn:	J.Rossi	Antennas heights revised. New ProX5 assessment.		
Checked:	G.Jennings			
Approved:	G.Jennings			
Master:	MBNL / EE / H3G:	Project:	Purpose of Issue:	Issue:
M002	MBNL	NTQ	Planning	B
Date:	22.05.2024	Revision / Upgrade Description:		
Drawn:	J.Rossi	Antennas relocated onto proposed Valmont tripods on main roof.		
Checked:	G.Jennings	Cable management revised. ICNIRP revised in line with ProX5		
Approved:	G.Jennings	assessment - bearings revised.		

Hutchison 3G UK Limited
Green Park, 450 Longwater Avenue
Reading, RG2 6GF
Tel: 01628 765 000
Fax: 01628 765 001

H3G Base Station Information line:
0845 6043000
Available 8am-8pm Monday to Friday

Hatfield Business Park
Hatfield
Hertfordshire
AL10 9BW

Tel: 01707 315000
Fax: 01707 319001

Mobile Broadband Network Limited
Sixth Floor, Thames Tower, Station Road, Reading, RG1 1LX

Design Consultant & Principal Contractor:

WHP Telecoms
Castleview House,
Calder Island Way, Wakefield
WF2 7AW

Tel: 01925 424 100
e-mail: info@whptelecoms.com

Site Name:
RENOLD ROOFTOP 203988

Site ID:
1105663

Address:
UNIVERSITY OF MANCHESTER,
RENOLD BUILDING,
ALTRINCHAM STREET,
MANCHESTER
M1 7JR

Title:
267 PROPOSED ELEVATION C

Project:
NTQ

Purpose of Issue:
GENERAL ARRANGEMENT

EE Cell ID:	MBNL Cell ID:	3UK Cell ID:
24194	MAN178	M0155

Master Drawing No: MAN178_24194_M0155_M006

Issue: F


V 1.8

NOTE: EXISTING HANDRAIL IN AREAS OF PROPOSED TRIPODS TO BE CAREFULLY REMOVED AND ENDS TO BE TIED INTO PROPOSED TRIPODS CORNER POSTS (NO GAPS IN HANDRAIL)

NOTE: EXISTING TX EQUIPMENT IN EXISTING H3G CABINETS TO BE RELOCATED TO THE NEW PROPOSED MRK5 LINK AC

NOTE: PROPOSED EE & H3G RRU'S & BOB'S TO BE MOUNTED ON STD RIGGING KIT ON TRIPODS.

NOTE: ALL TRIPODS TO BE FITTED WITH 1200 LONG EXTENSION POLE KITS

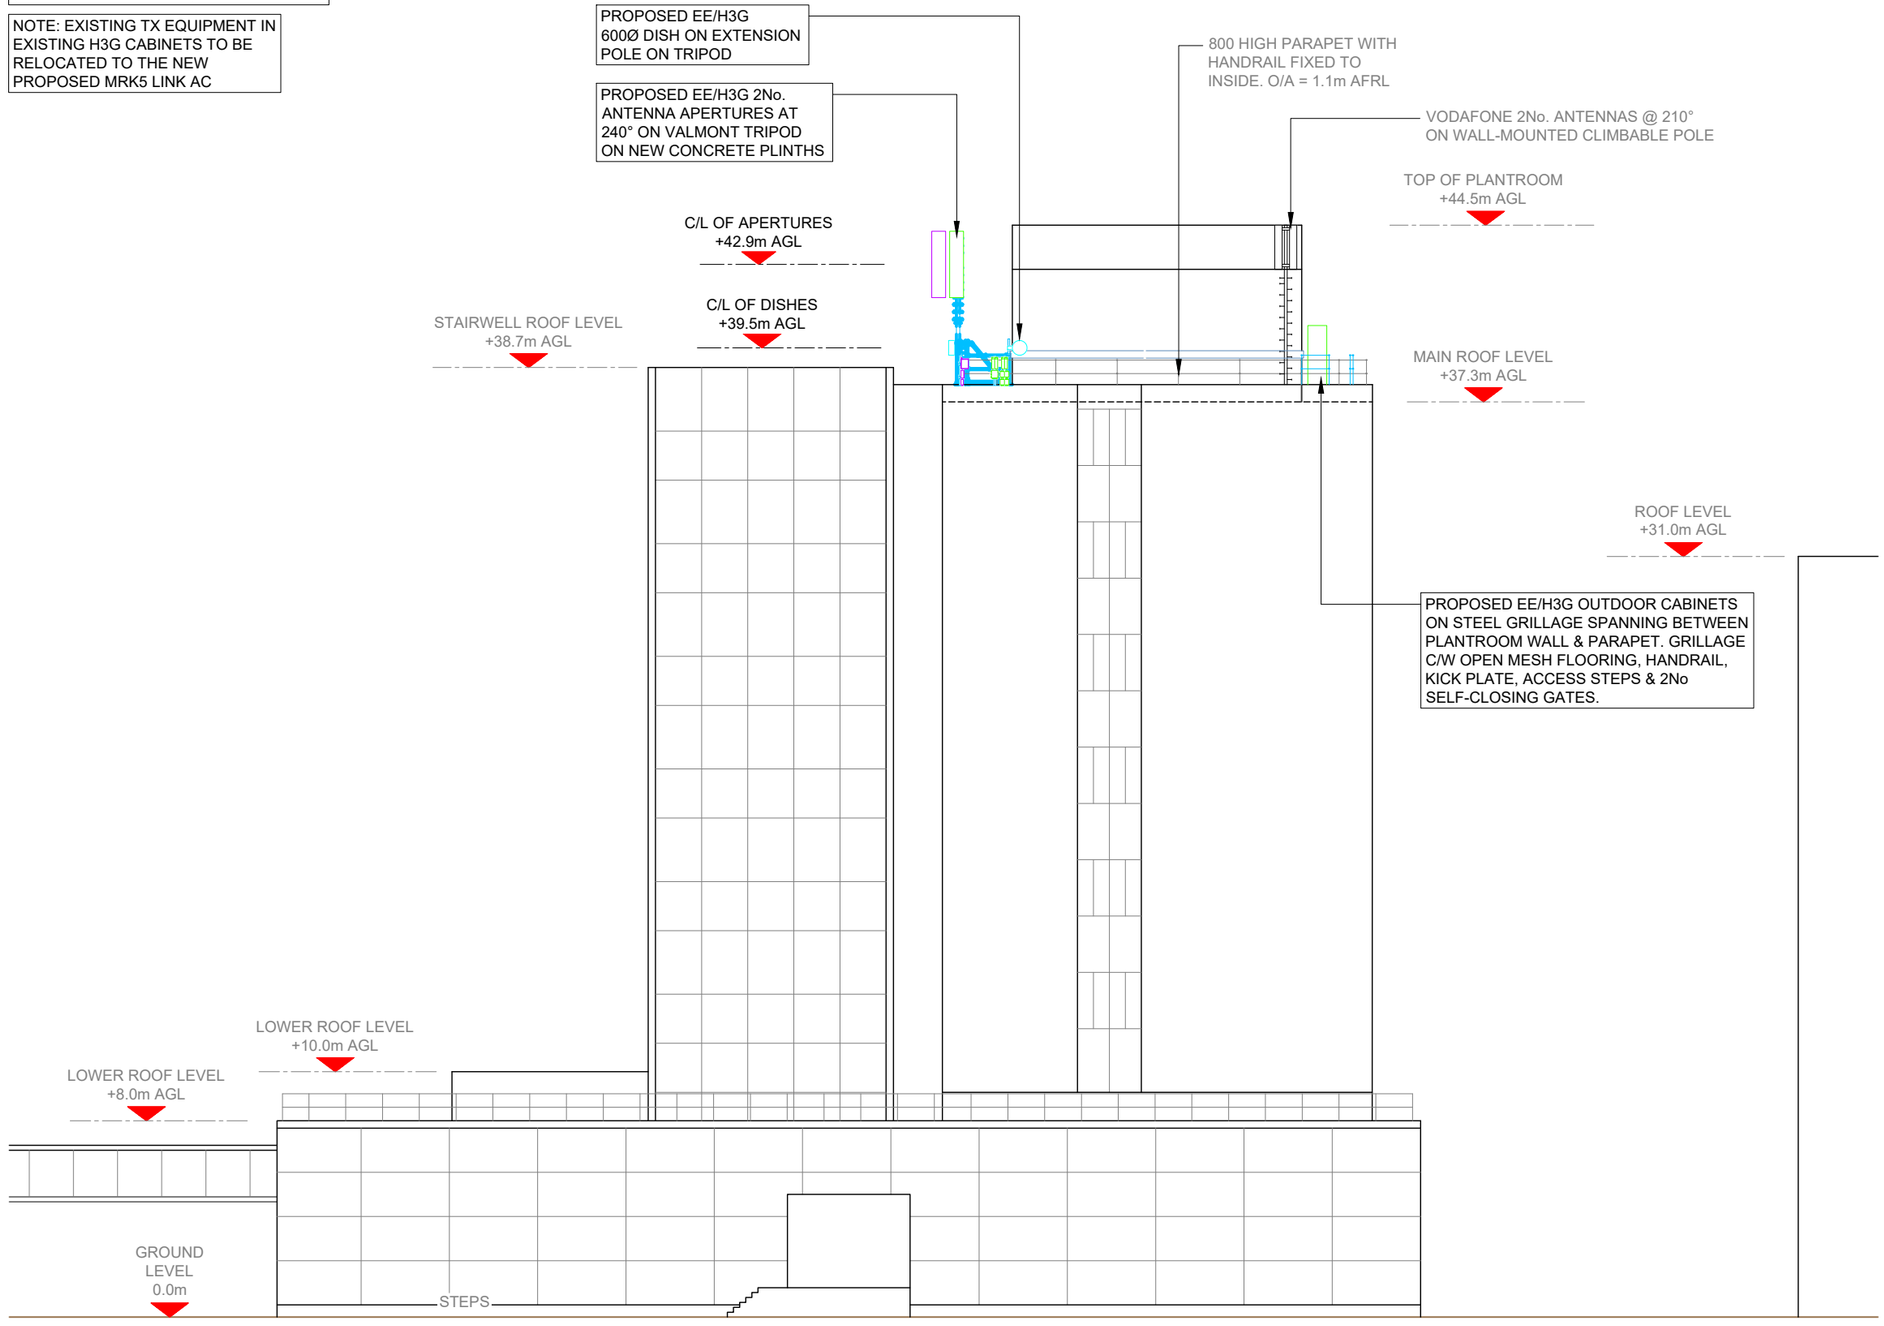

PROPOSED ELEVATION D

0 1:250 5m 10

NOTES:

1. ALL DIMENSIONS IN MM UNLESS OTHERWISE NOTED.

NOTE: ANTENNA AND SUPPORTING STEELWORK/EQUIPMENT TO BE PAINTED WHITE (RAL9010) AS PER LPA REQUEST. CABINETS TO BE RAL7035 (GREY) AS STANDARD

SHARED CONFIGURATION SITE	
RF CONFIG	S1A

Master:	MBNL / EE / H3G:	Project:	Purpose of Issue:	Issue:
M006	MBNL	NTQ	Planning	F
Date:	28.02.2025	Revision / Upgrade Description:		
Drawn:	G.Jennings	Minor revisions.		
Checked:	G.Jennings			
Approved:	G.Jennings			
Master:	MBNL / EE / H3G:	Project:	Purpose of Issue:	Issue:
M005	MBNL	NTQ	Planning	E
Date:	28.08.2024	Revision / Upgrade Description:		
Drawn:	G.Jennings	TX notation added		
Checked:	G.Jennings			
Approved:	G.Jennings			
Master:	MBNL / EE / H3G:	Project:	Purpose of Issue:	Issue:
M004	MBNL	NTQ	Planning	D
Date:	12.08.2024	Revision / Upgrade Description:		
Drawn:	J.Rossi	Drawings updated following Design Review.		
Checked:	G.Jennings			
Approved:	G.Jennings			
Master:	MBNL / EE / H3G:	Project:	Purpose of Issue:	Issue:
M003	MBNL	NTQ	Planning	C
Date:	29.07.2024	Revision / Upgrade Description:		
Drawn:	J.Rossi	Antennas heights revised. New ProX5 assessment.		
Checked:	G.Jennings			
Approved:	G.Jennings			
Master:	MBNL / EE / H3G:	Project:	Purpose of Issue:	Issue:
M002	MBNL	NTQ	Planning	B
Date:	22.05.2024	Revision / Upgrade Description:		
Drawn:	J.Rossi	Antennas relocated onto proposed Valmont tripods on main roof.		
Checked:	G.Jennings	Cable management revised. ICNIRP revised in line with ProX5		
Approved:	G.Jennings	assessment - bearings revised.		

Hutchison 3G UK Limited
Green Park, 450 Longwater Avenue
Reading, RG2 6GF
Tel: 01628 765 000
Fax: 01628 765 001

H3G Base Station Information line:
0845 6043000
Available 8am-8pm Monday to Friday

Hatfield Business Park
Hatfield
Hertfordshire
AL10 9BW

Tel: 01707 315000
Fax: 01707 319001

Mobile Broadband Network Limited
Sixth Floor, Thames Tower, Station Road, Reading, RG1 1LX

Design Consultant & Principal Contractor:

WHP Telecoms
Castleview House,
Calder Island Way, Wakefield
WF2 7AW

Tel: 01925 424 100
e-mail: info@whptelecoms.com

Site Name:
RENOLD ROOFTOP 203988

Site ID:
1105663

Address:
UNIVERSITY OF MANCHESTER,
RENOLD BUILDING,
ALTRINCHAM STREET,
MANCHESTER
M1 7JR

Title:
268 PROPOSED ELEVATION D

Project:
NTQ

Purpose of Issue:
GENERAL ARRANGEMENT

EE Cell ID:	MBNL Cell ID:	3UK Cell ID:
24194	MAN178	M0155

Master Drawing No:
MAN178_24194_M0155_M006

Issue:
F