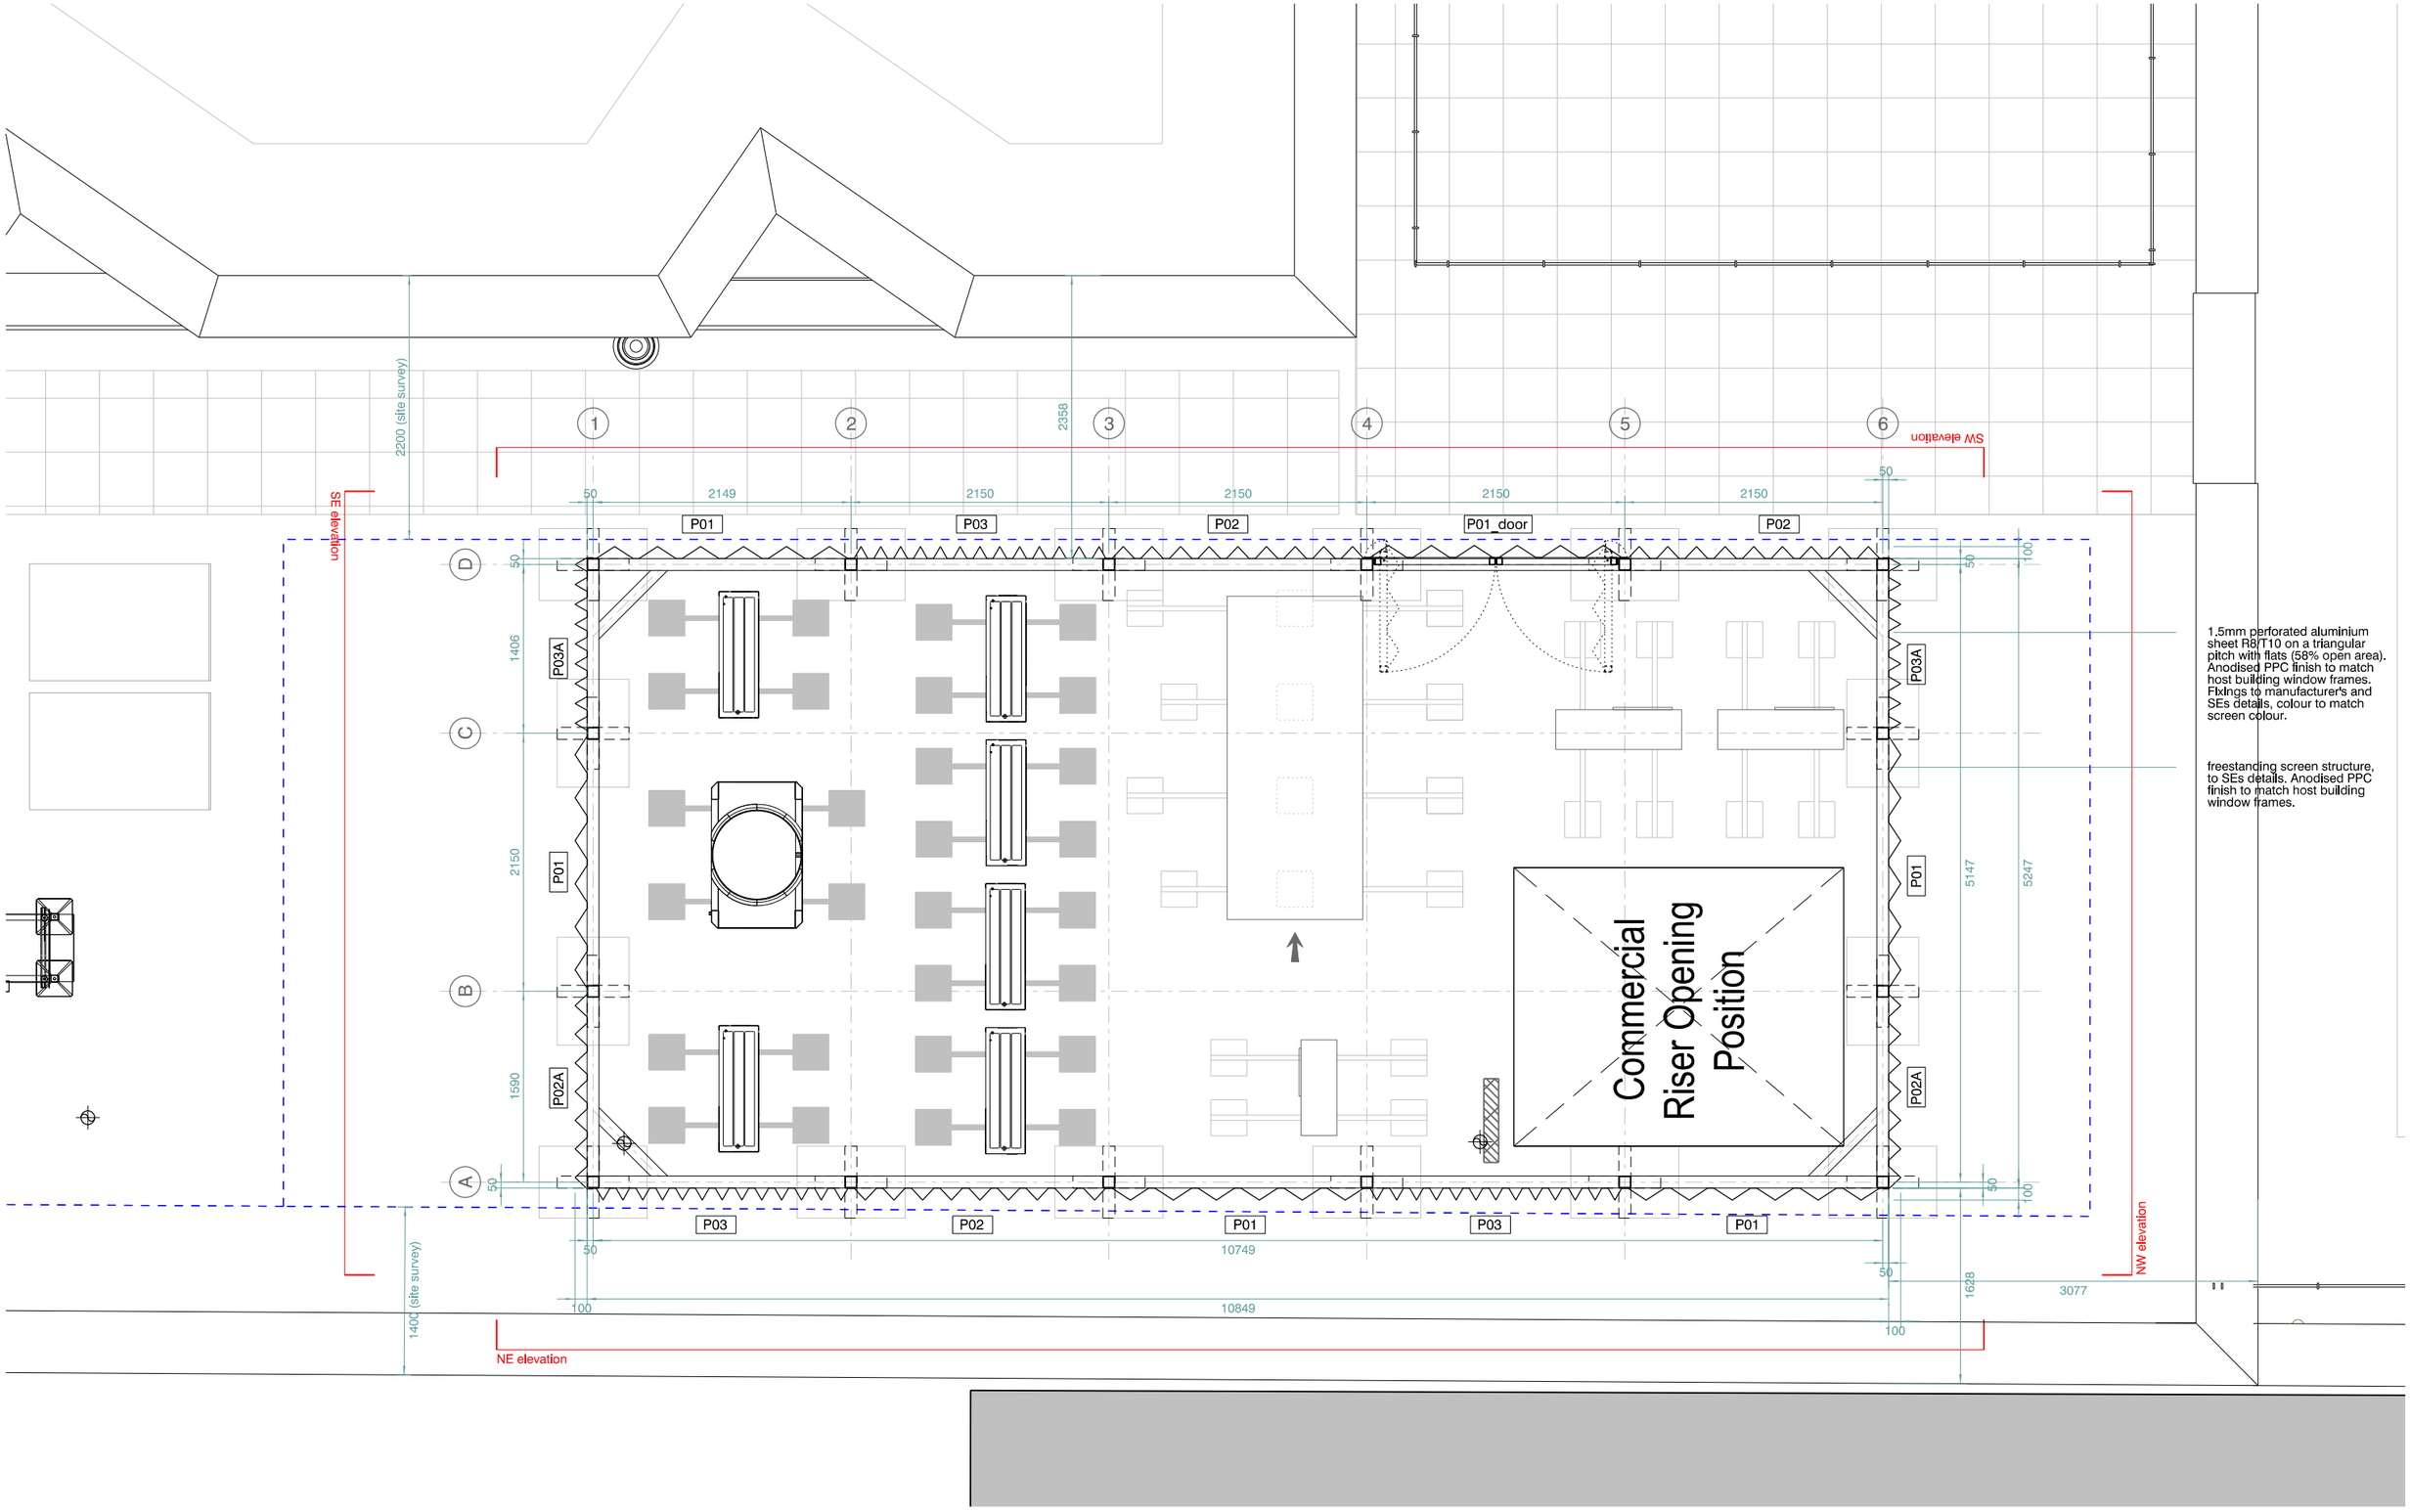


1.5mm perforated aluminium sheet R8T10 on a triangular pitch with flats (58% open area). Anodised PPC finish to match host building window frames. Fixings to manufacturer's and SEs details, colour to match screen colour.

freestanding screen structure, to SEs details. Anodised PPC finish to match host building window frames.

revision:	date:	note:
P01	2026.02.09	preliminary first issue

- - - - - - existing mansafe system

NOTE:
A site survey of the application site is mandatory prior to the commencement of screen manufacturing to ensure all roof structures are fully coordinated.

© stephenson hamilton risley STUDIO ltd. do not scale from this drawing

project
Oldham Street, Manchester

job no.
7708

title
proposed roof plant screen_plan layout

scale
1:50 @ A3

drawing no.
7708-al(05)310

stephenson hamilton risley
STUDIO

3 riverside mews
4 commercial street
manchester, M15 4RQ
www.shr.studio
email@shr.studio
0161 832 0244