
EXISTING PLANS

SEE LOCATION PLAN FOR EXISTING HOUSE POSITION

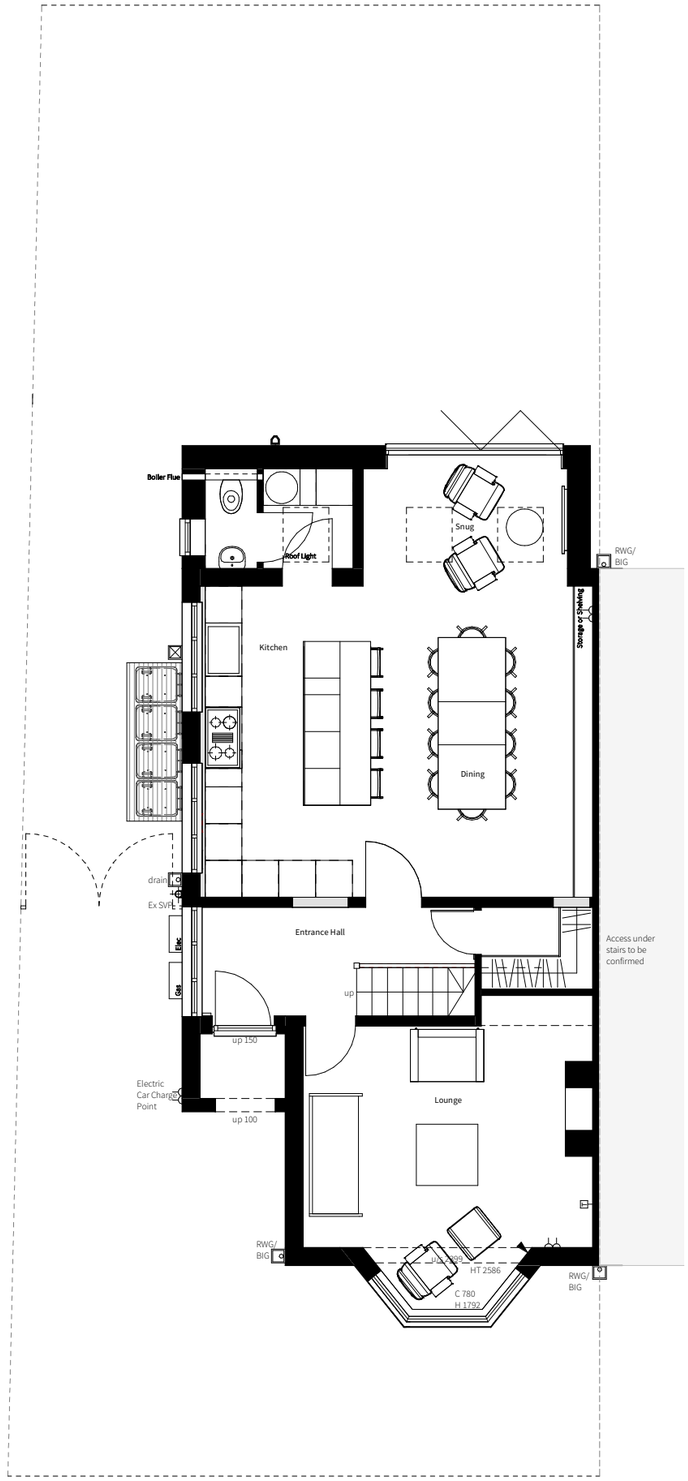

Existing Ground Floor Plan 1:50 / A3
1:100 / A3



Existing First Plan 1:50 / A3
1:100 / A3

0 1 2 3 4m
1:50

PLANNING

IMPORTANT NOTES:

This drawing is intended solely for the use of Material Studio Architects (Company No. 12071636) for information and presentation purposes only and may contain confidential and commercially sensitive information.

Any review, re-transmission, disclosure, copying or modification of it is strictly forbidden. All trademarks, branding and copyright© can not be used by anyone without the express written permission of the company. Use of this or any other drawing signifies consent to any interception we might lawfully carry out to prevent abuse of these facilities. This drawing with or without terms are considered subject to contract and is sent without prejudice.

To be read in conjunction with any relevant Structural Engineer's drawings and any other consultant information.

DO NOT SCALE from drawing, work to figured dimensions only. All dimensions to be checked by Contractor/Fabricator prior to construction, report all discrepancies to the Design Team.

Any existing dimensions noted on the drawing are to be checked by the Contractor prior to commencement of the works.

REV	DESCRIPTION	DATE

CLIENT	Mr & Mrs Smith		
PROJECT	Meadow Bank House		
ADDRESS	8 Meadow Bank, Chorlton, M21 8FP		
DRAWING TITLE	Existing Ground_First Floor Plan		
SCALE @ A1	1 : 50	DATE	24/11/25
DRAWING NO.	LP2216_3_100		REV

material studio architects

Tel: 0161 531 6203 / Web: www.materialstudio.co.uk / Address: M1 2WQ