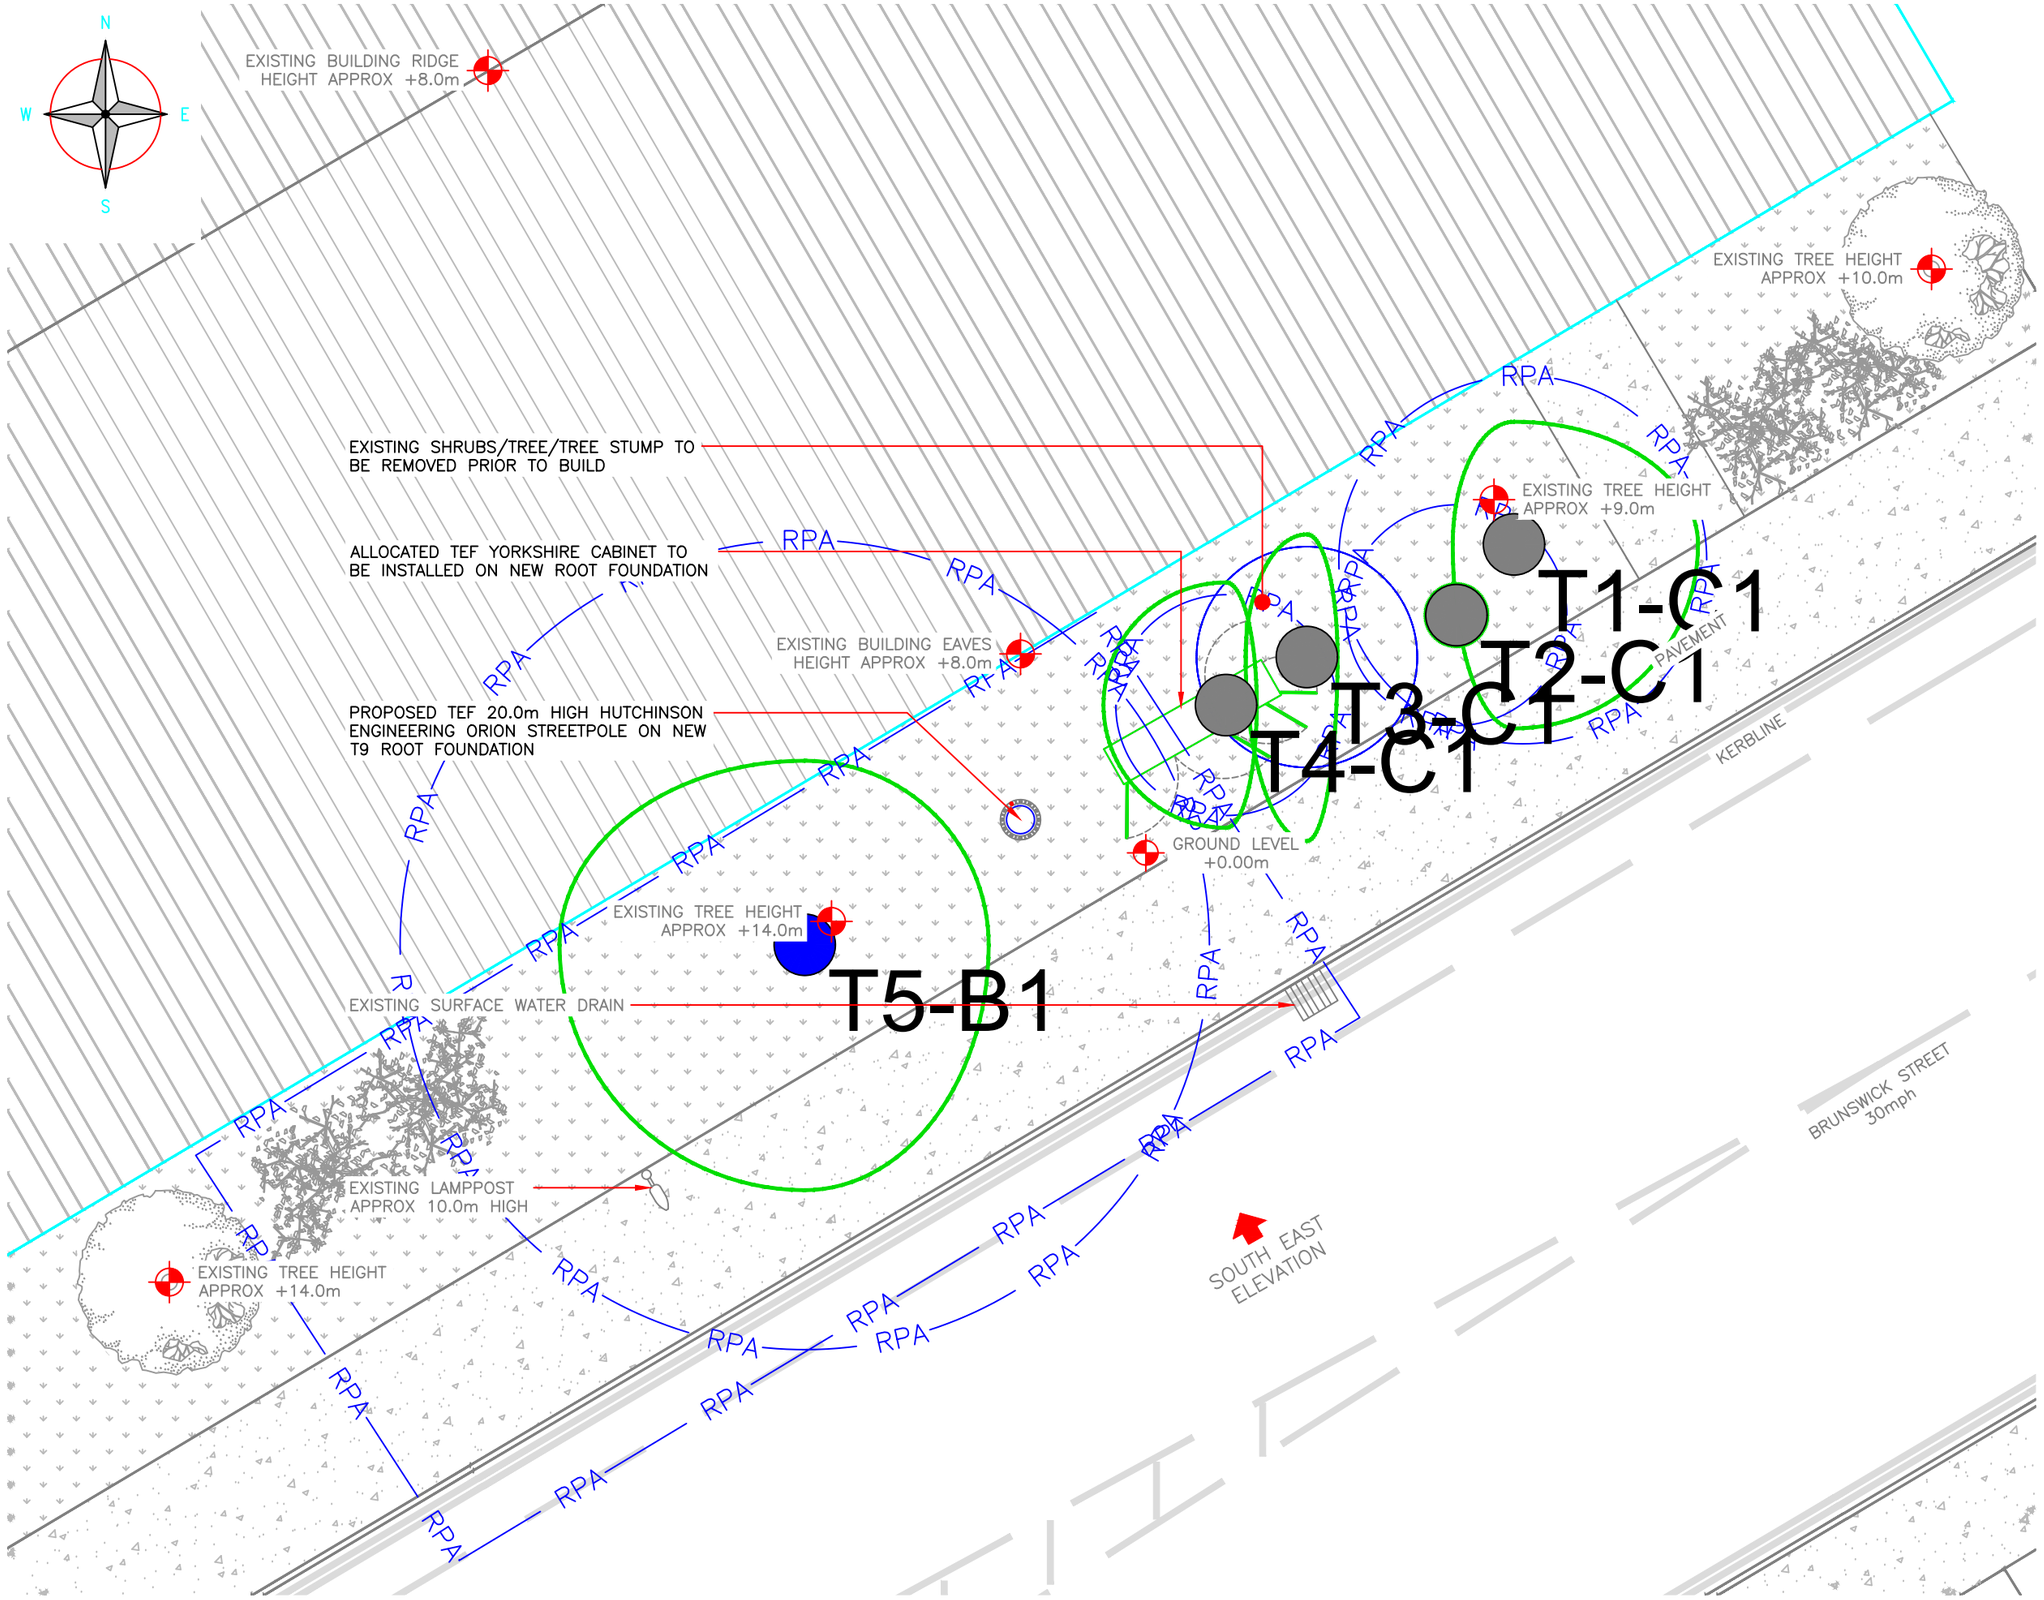


PROPOSED SITE PLAN
(1:100)

ALL DIMENSIONS ARE IN mm UNLESS NOTED OTHERWISE

N.G.R | E: 384907 | N: 396762

REV	MODIFICATION	BY	CH	DATE
A	PLANNING ISSUE	MV	MG	24.06.25

WHP Telecoms Ltd
Faraday Court
401 Faraday Street
Birchwood Park
Warrington WA3 6GA
Tel: 01925 424100 Fax: 01925 424101
e-mail: info@whptelecoms.com

cornerstone

Cell Name	Opt.
UPPER BROOK NORTH	–

Cell ID No

CSID	– VF	✓ TEF
302866	–	88909
Project No.	– TM Cell ID	– N/A
–	–	–

Site Address / Contact Details

UPPER BROOK NORTH
BRUNSWICK STREET
MANCHESTER
LANCASHIRE
M13 9SR

Drawing Title: PROPOSED SITE PLAN

Purpose of issue: PLANNING — Dwg Rev:

Drawing Number: 201 — 1A

Surveyed By:	Original Sheet Size:	Pack Issue:
AS	A3	

Drawn:	Date:	Checked:	Date:	
MV	24.06.25	MG	24.06.25	1A