


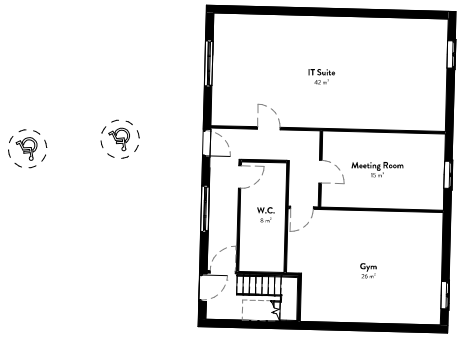


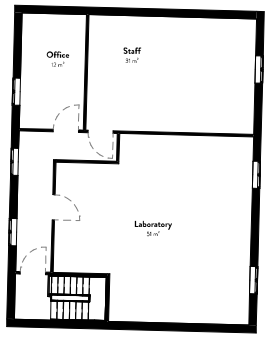

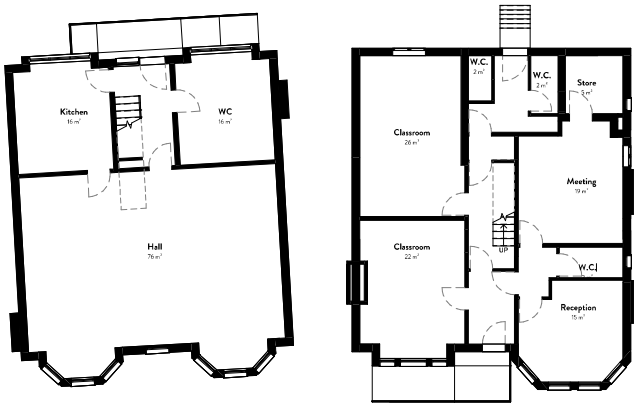

1 PROPOSED GROUND FLOOR PLAN
1 : 100

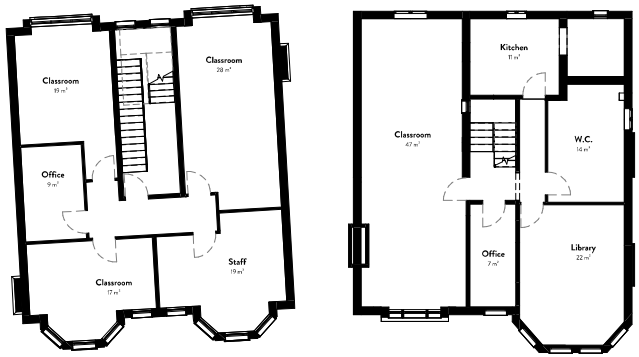

2 PROPOSED FIRST FLOOR PLAN
1 : 100

SCALE 1: 100

NORTH

PL1 Issued for Planning JC 10.09.25

REV	Details	By	Date

Stamp: ISSUED FOR PLANNING

Project No: JC236

Project: 4 Middleton Road

Drawing No: A1.4 **Revision:** PL1

Title: PROPOSED - GROUND AND FIRST FLOOR PLAN

Project Address: Plot4, Middleton Road, Crumpsall, Manchester, M8 5DS

Scale on A1: 1 : 100 **Drawn by:** JC **Checked by:** JC

Architecture + Planning — CIAT CHARTERED PRACTICE

To be read with JCD specification and all relevant documents. Check all dimensions on site, report discrepancies before starting work. No liability accepted for unauthorised changes or works. This drawing is confidential, do not copy or share without written permission. Property of JC Design Group Ltd. return on request. © JC Design Group Ltd