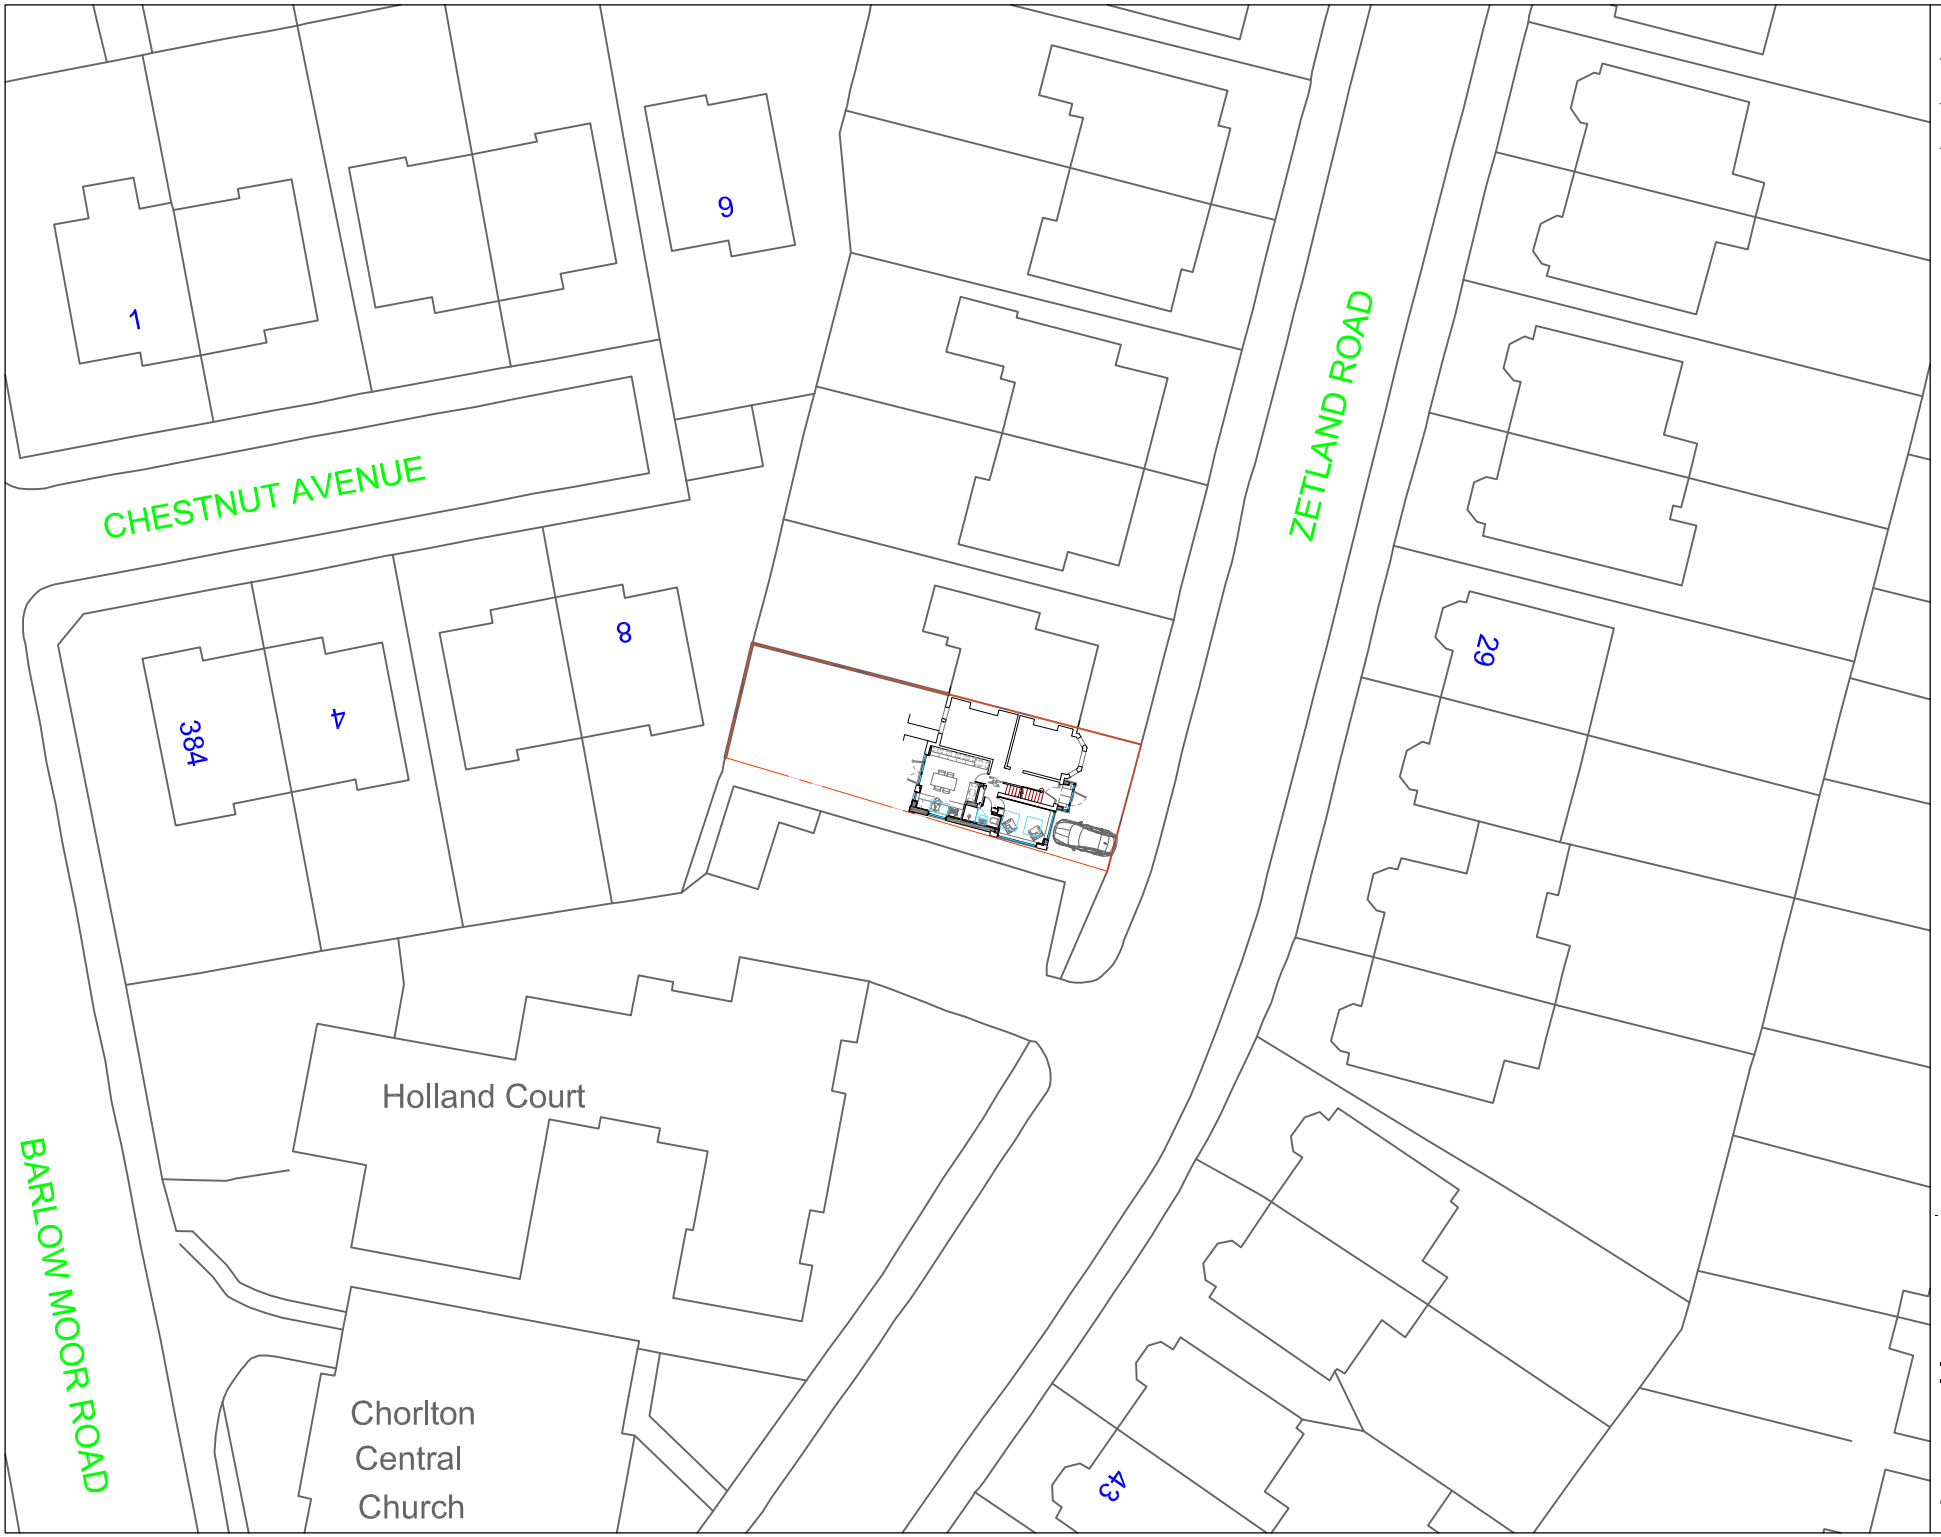



PROJECT REF
25029

DRAWING REF
220

SCALE
1:500 @ A4

DATE
MAY '25

BLUECHIP ARCHITECTURE

CLIENT
MR & MRS CLARK
36 ZETLAND ROAD
CHORLTON
MANCHESTER
M21 8TH

PROJECT
SINGLE STOREY SIDE EXTENSION
REPLACEMENT SIDE EXTENSION
SINGLE STOREY FRONT EXTENSION
INTERNAL REMODELLING

DRAWING TITLE
PROPOSED SITE PLAN

# PLANNING

N

- ISSUED FOR PLANNING APPROVAL 25.08.25

BLUECHIP ARCHITECTURE
07999 294 675
DESIGN@BLUECHIP-ARCHITECTURE.CO.UK
WWW.BLUECHIP-ARCHITECTURE.CO.UK
18 BOTANY ROAD | WORSLEY | MANCHESTER | M30 8JS

COPYRIGHT PROTECTED & ISSUED UNDER LICENCE TO THE CLIENT NAMED ABOVE. ALL INFORMATION CONTAINED HEREIN IS NON-TRANSFERABLE WITHOUT APPROVAL FROM BLUECHIP ARCHITECTURE (2018) LTD.