CALDERPEEL.COM

© CALDERPEEL ARCHITECTS LTD


NOTE: DO NOT SCALE FROM THIS DRAWING

REV	DESCRIPTION	DATE	DRAWN
A	general amendments	19.09.25	CP
B	general amendments	20.11.25	CP


Scale: 1/100

0 1 2 4 10m

HOUSE TYPE A1 - PART M(4) 2

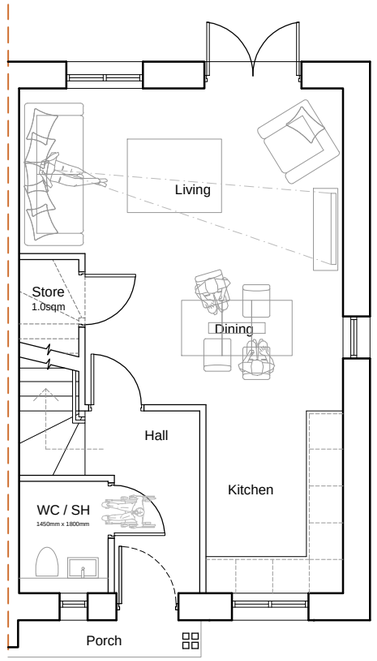


GROUND FLOOR
43.4sqm / 467sqft

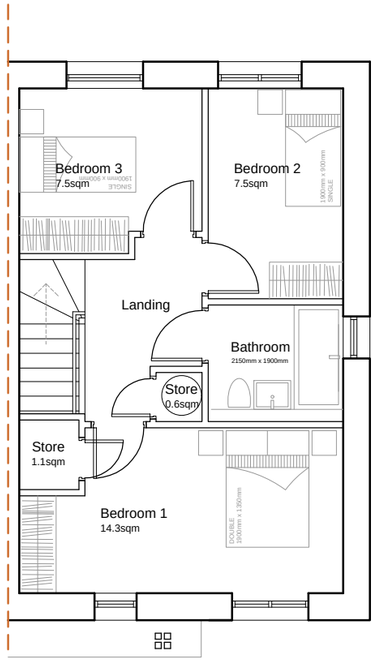

FIRST FLOOR
43.4sqm / 467sqft

TOTAL GIA
86.8sqm / 934sqft

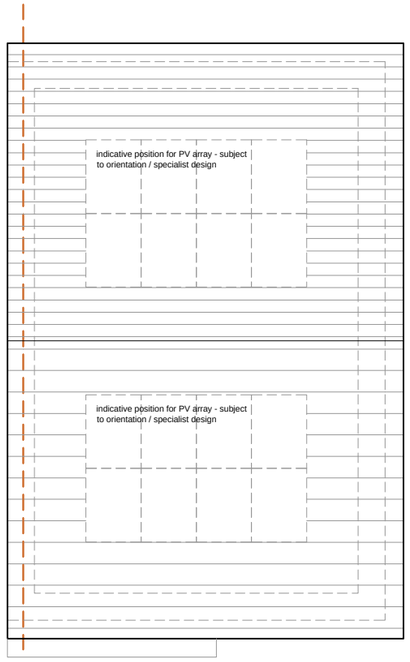

ROOF PLAN



FRONT ELEVATION



SIDE ELEVATION



REAR ELEVATION

CHESHIRE
Market Court
20-24 Church St
Altrincham
WA14 4DW
0161 929 7622

SHEFFIELD
Acero
1 Concourse Way
Sheffield
S1 2BJ
0114 212 9035

ELSA ROAD, FORMER LEVENSHULME CRICKET CLUB

SOUTHWAY HOUSING TRUST

HOUSE TYPE A1 - PROPOSED PLANS & ELEVATIONS
DWG: 23118 (PL) 105 B
DATE: 17.03.25
SCALE: 1:100 @ A3 DRAWN: CP

CALDERPEEL ARCHITECTS