


GALVANISED: NO

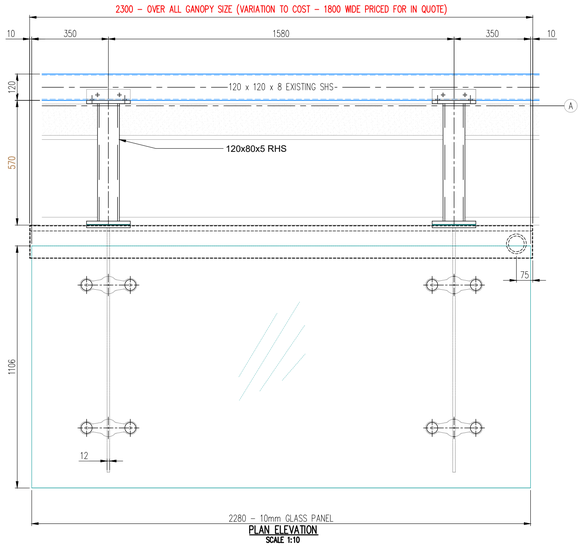


PLAN ELEVATION
SCALE 1:10

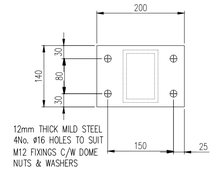


CANOPY SIDE FIXING PLATE

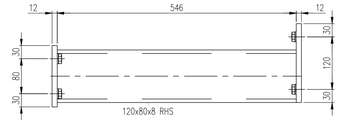


STUB BRACKET DETAIL
SCALE 1:5

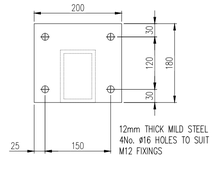


BUILDING SIDE FIXING PLATE

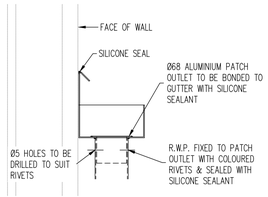


R.W.P. OUTLET FIXING DETAIL
SCALE 1:5

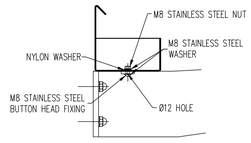


GUTTER FIXING DETAIL
SCALE 1:5

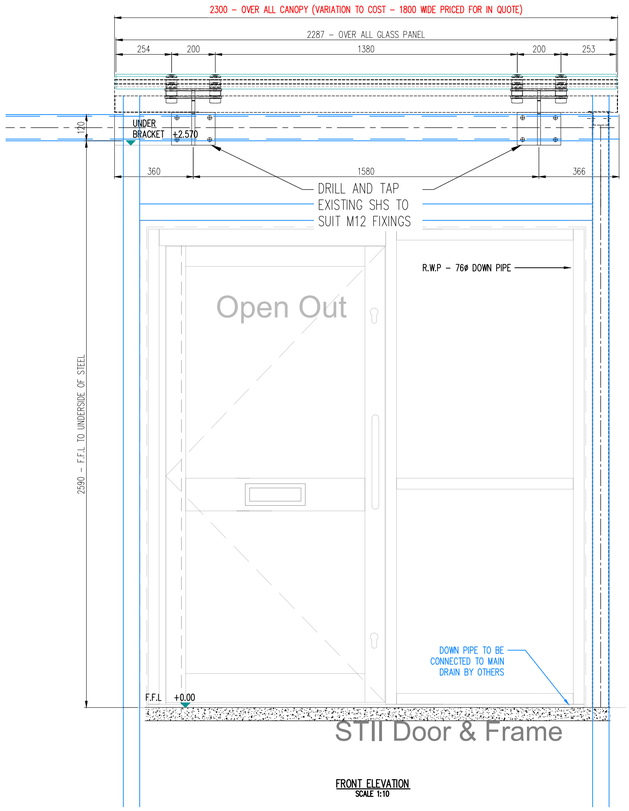


FRONT ELEVATION
SCALE 1:10

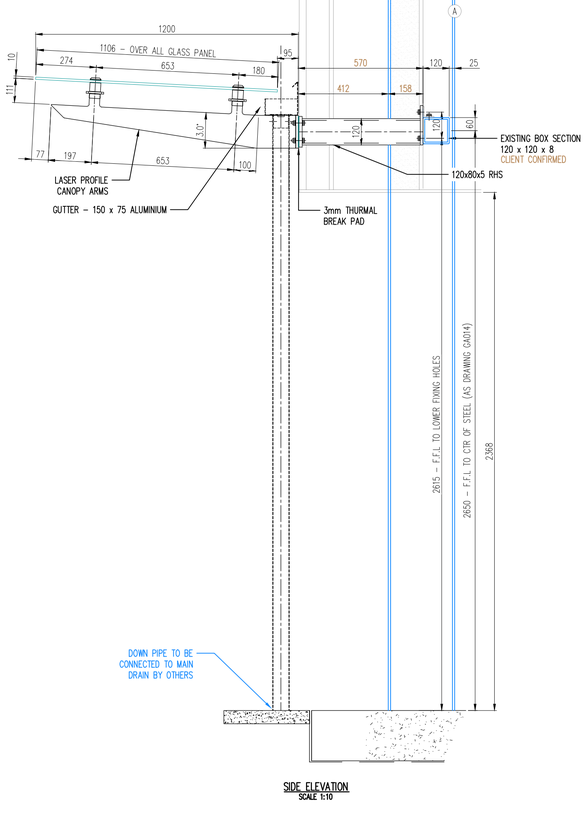

SIDE ELEVATION
SCALE 1:10

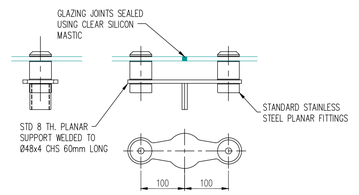

PLANAR FIXING DETAIL FOR FIN ARM
SCALE 1:5

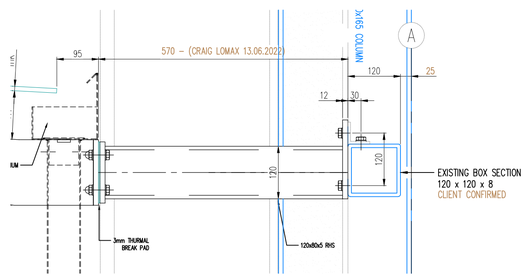

CANOPY MOUNTING ENLARGED DETAIL
SCALE 1:5

GENERAL UKCA MARKING NOTES
ALL MILD STEEL IS MINIMUM GRADE S235 JR U.N.O.

TOLERANCES TO BE AS STATED IN THE NSSS 5th Edition – UKCA (0513) MARKING

WELDING NOTE
ALL WELDS TO BE COMPLETED TO THE FOLLOWING WELD PROCEDURES

- MAG WELDING – REFERENCE NUMBER: UDD WPS 001
- MAG WELDING – REFERENCE NUMBER: UDD WPS 002

UDDL STANDARD FILLET WELD SIZE IS 6mm LEG LENGTH U.N.O

STEELWORK MANUFACTURED TO;
- BS EN 1090–2 : EXECUTION CLASS EXC2

UK CA

PLEASE NOTE:
CONCRETE FOUNDATIONS ARE ASSUMED TO BE CAPABLE OF WITHSTANDING LOADS (MAIN CONTRACTOR LIABILITY) ANY STRENGTHENING TO THE EXISTING BUILDING WE ARE TO CONNECT TO IS TO BE CARRIED OUT BY MAIN CONTRACTOR.

GROUNDWORKS CONTRACTOR TO APPLY SUITABLE PROTECTIVE BITUMEN PAINT TO ALL STEELWORK BELOW GROUND LEVEL PRIOR TO INSTALLATION OF SURFACE FINISHES

IMPOSED LOADS CAN BE PROVIDED AT AN EXTRA OVER COST AS DETAILED IN UDDL QUOTATION

PAINT SPECIFICATION :
ALL STEELWORK TO BE PAINTED USING OUR STANDARD HEAVY DUTY EXTERIOR GRADE PAINT SYSTEM, COMPRISING OF 2 COATS OF ETCH PRIMER (ONE PACK) PRIMER (DACRYLATE PAINTS LTD – 78–LINE LIGHT GREY) 2 TOP COATS OF ENAMEL (DACRYLATE PAINTS LTD – 10–LINE 003 ENAMEL) AVAILABLE IN ANY STANDARD NON METALLIC RAL COLOUR (ANTHRACITE RAL 7016)

ALL EXTERNAL FIXINGS USED ARE TO BE B2P WHERE FIXINGS ARE VISIBLE ALL NUTS WILL BE DOME NUTS

FIXINGS BACK TO EXISTING BOX SECTIONS WILL BE DRILLED AND TAPPED TO SUIT M12 HEXAGONAL BOLTS c/w WASHER.

GLAZING TO BE 10mm THK GREY TOUGHENED SAFETY GLASS, PAR.

SITE VISITS ALLOWED FOR = 1

- VARIATIONS TO S/C ORDER
- ADDITIONAL WORKS REQUIRED BY OTHERS
- CLIENT TO CONFIRM (MUST BE CONFIRMED BEFORE PRODUCTION)
- UDDL SITE SURVEY DIMENSIONS
- CLIENT SURVEY
- NOTE

8No CANOPIES REQUIRED AS DRAWN – UNITS 3a TO 3h

No.	Revision	Date	By	ckd
B.	REVISED STUBS TO SUIT SITE MEASURE	13/06	A.K.M	– –
A.	REVISED EX. STEEL TO 120x120 SHS REVISED OVER ALL CANOPY WIDTH	08/06	A.K.M	– –

CLIENT TO COMPLETE : STATUS
PROCEED WITH MANUFACTURE (As–Built Status Drawing) ☐ A
PROCEED WITH MANUFACTURE INCORPORATING COMMENTS (Re–Submit Revised Drawing Prior To Completion of Works) ☐ B
DO NOT PROCEED. INCORPORATE COMMENTS & RE–SUBMIT DRAWING ☐ C
DATE RETURNED : _____ COMPLETED BY : _____

Street Structures™
Design - Manufacture - Installation

Urban Design & Developments Limited
Units 4 & 5, Incomol Business Park
Derby Road, Clay Cross
Chesterfield, Derbyshire S45 9AG

WWW.STREETSTRUCTURES.COM
Tel: 01246 862319 Fax: 01246 863192

Client	TRITON CONSTRUCTION
Contract	NW158 KNUTSFORD PARKGATE INDUSTRIAL ESTATE KNUTSFORD WA16 8FB
Title	UNIT 3 – ENTRANCE CANOPY GENERAL ARRANGEMENT & DETAILS

Sheet	01 OF 02	Checked	Date 24/05/2022
Drawn	A.K.MULKEEN	Approved	Scale A0
DRAWING No.	C2938–T–22–01		REVISION B