

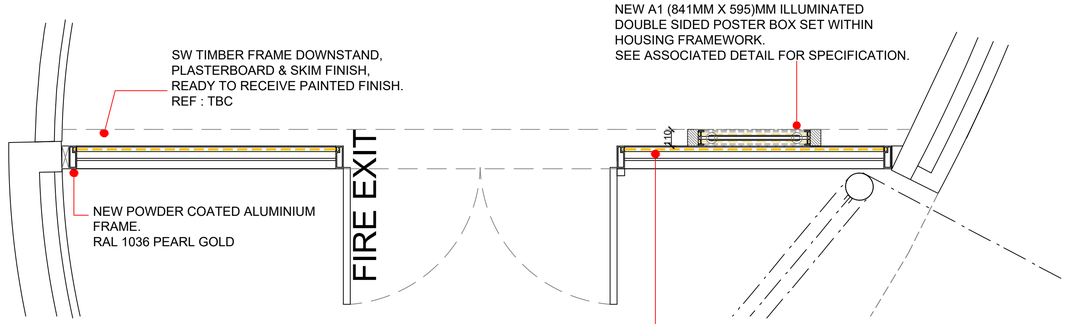



PROPOSED CASINO ENTRANCE PLAN
SCALE 1:20

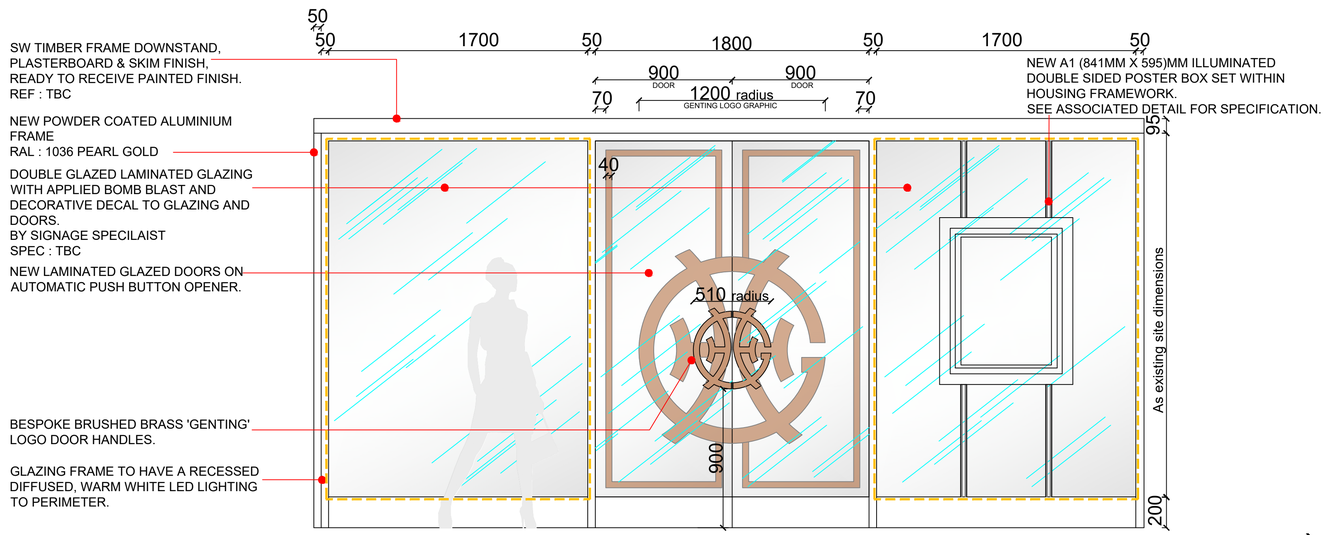



PROPOSED CASINO ENTRANCE ELEVATION
SCALE 1:20


PROPOSED ILLUMINATED POSTER BOX SECTION
SCALE 1:10

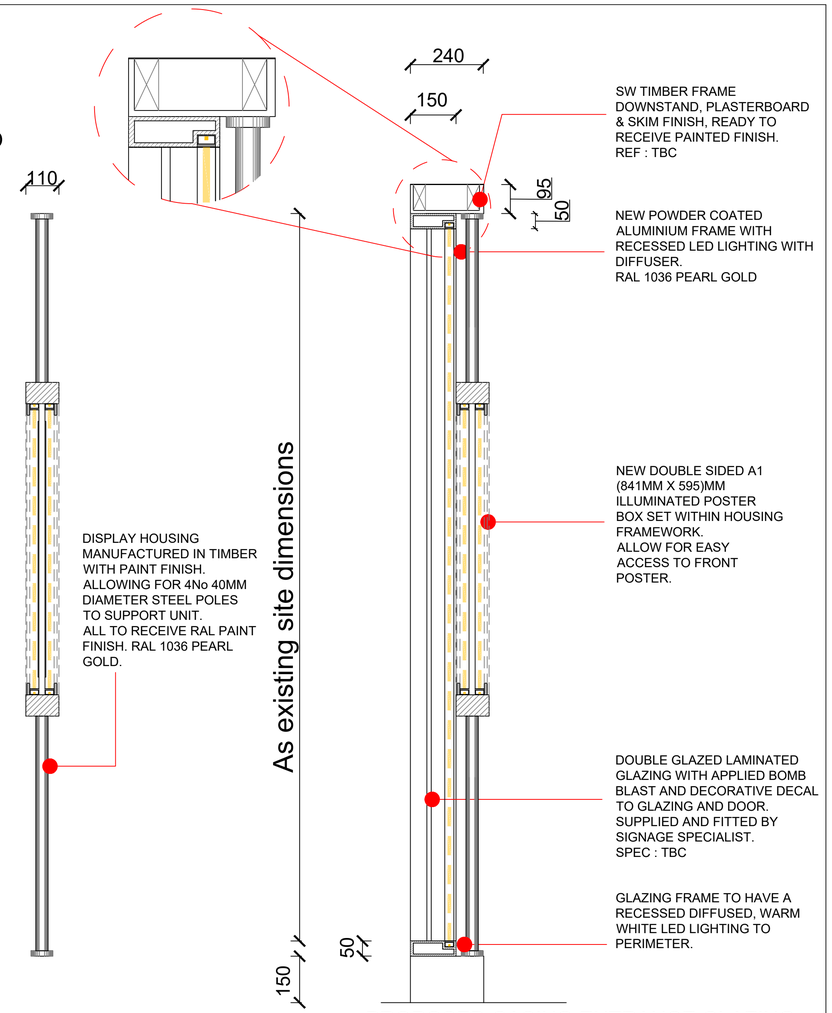



PROPOSED CASINO ENTRANCE GLAZING SECTION
SCALE 1:10

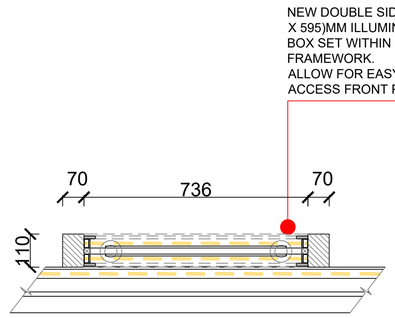


PROPOSED POSTER BOX PLAN
SCALE 1:10

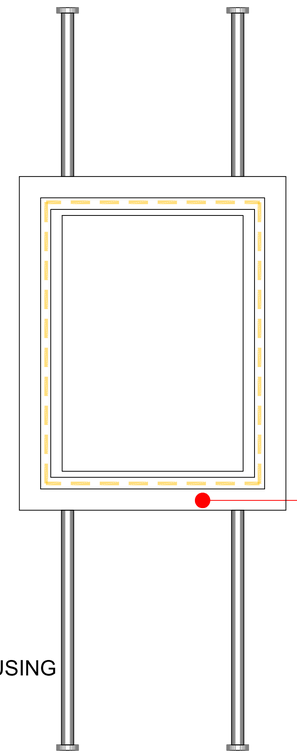


A1 POSTER BOX & HOUSING REAR ELEVATION
SCALE 1:10

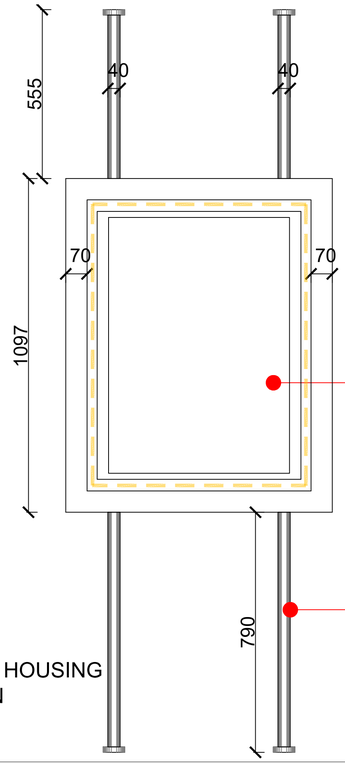


A1 POSTER BOX & HOUSING FRONT ELEVATION
SCALE 1:10




DESIGN INTENT

| REV: | DESCRIPTION: | DATE: |
|---|---|---|
| D | UPDATE ENTRANCE GLAZING & DIGITAL DISPLAY DETAIL. | 24.11.25 |
| E | REMOVE DIGITAL DISPLAY & REPLACE WITH ILLUMINATED POSTER BOX (A1). | 19.01.26 |

| | | | | |
|---|---|---|---|---|
| PROJECT: | GENTING MANCHESTER | | | INFORMATION: |
| TITLE: | EXISTING AND PROPOSED ENTRANCE LOBBY DETAILS | | | COMMENT: |
| CLIENT: | GENTING CASINO'S | SCALE: | AS DWG @ A1 | APPROVAL: |
| DATE: | 20.11.2025 | DRAWN BY: | AJ | TENDER: |
| DRAWING NO:: | 5601-024-103 | REVISION: | E | CONSTRUCTION: |

DAKOTA
HOUSE OF DESIGN
1 DINSDALE PLACE
SANDYFORD
NEWCASTLE UPON TYNE
NE2 1BD
UNITED KINGDOM
WWW.DAKOTAHOUSEOFDESIGN.COM T:+44(0)191 2610261

ALL DIMENSIONS TO BE CHECKED ON SITE BEFORE ANY WORK COMMENCES ANY DISCREPANCIES TO BE REPORTED TO THE SUPERVISING DESIGNER