


1 Existing South Elevation

1 : 100

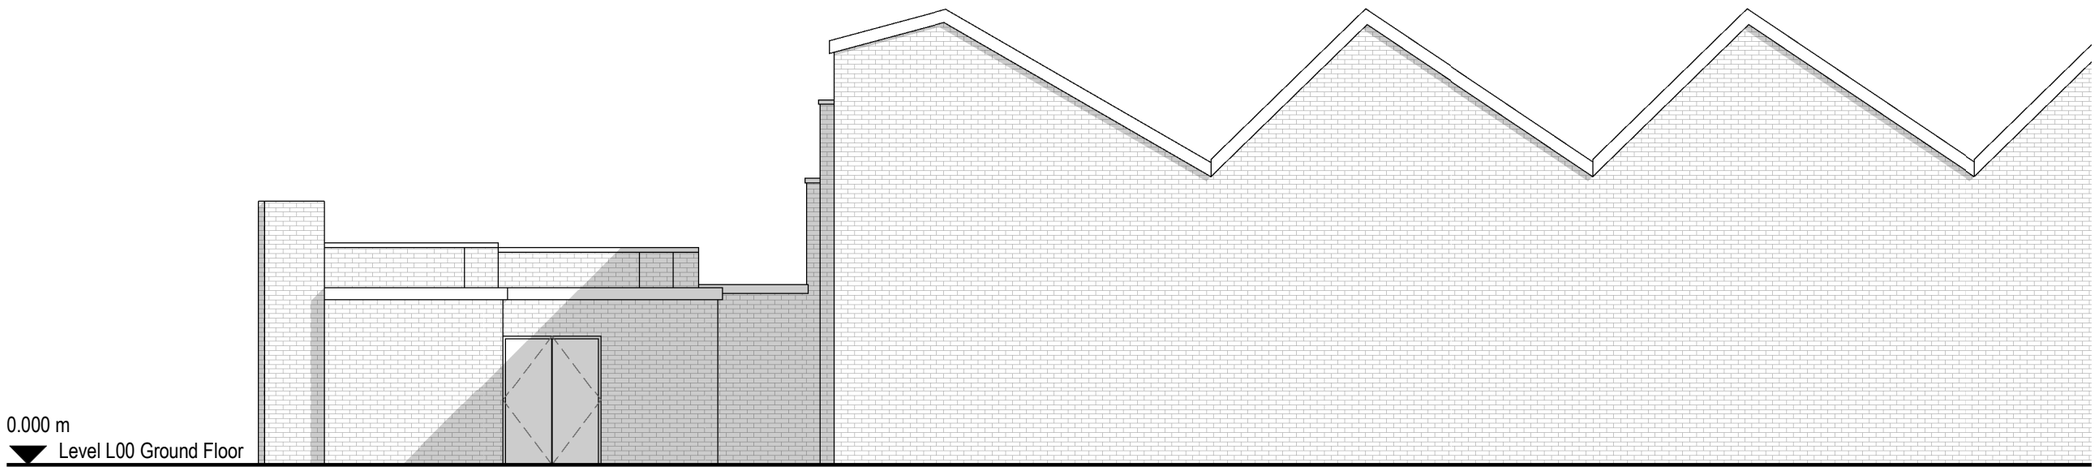

2 Existing West Elevation

1 : 100

0 1 2 3 4m

1:100

General Notes

The Architect shall have no responsibility for any use made of this document other than for that which it was prepared and issued.

All dimensions should be checked on site. Do not scale from this drawing

To be read in conjunction with all other Consultant's drawings.

The Architect to be immediately notified of any discrepancies.

Copyright on this drawing retained by the Architect.

No.	Date	Dwn	App	Revision or reason for issue
P1	17/11/2025	AK	SH	Initial Issue

Client

Adjacent to Unit 5, Vaughan Street Industrial Estate, 113 Vaughan St, Manchester M12 5DU

Create It Studios (NW) Ltd
3 Stevenson Square,
Manchester
M1 1DN

info@createitstudios.co.uk

Project Title

Abdul Faisal

Scale / North Point

1 : 100

Drawing Title

Existing Elevations

Drawing Number

A1625(01)AP003

Revision

P1

Drawing Status

Preliminary