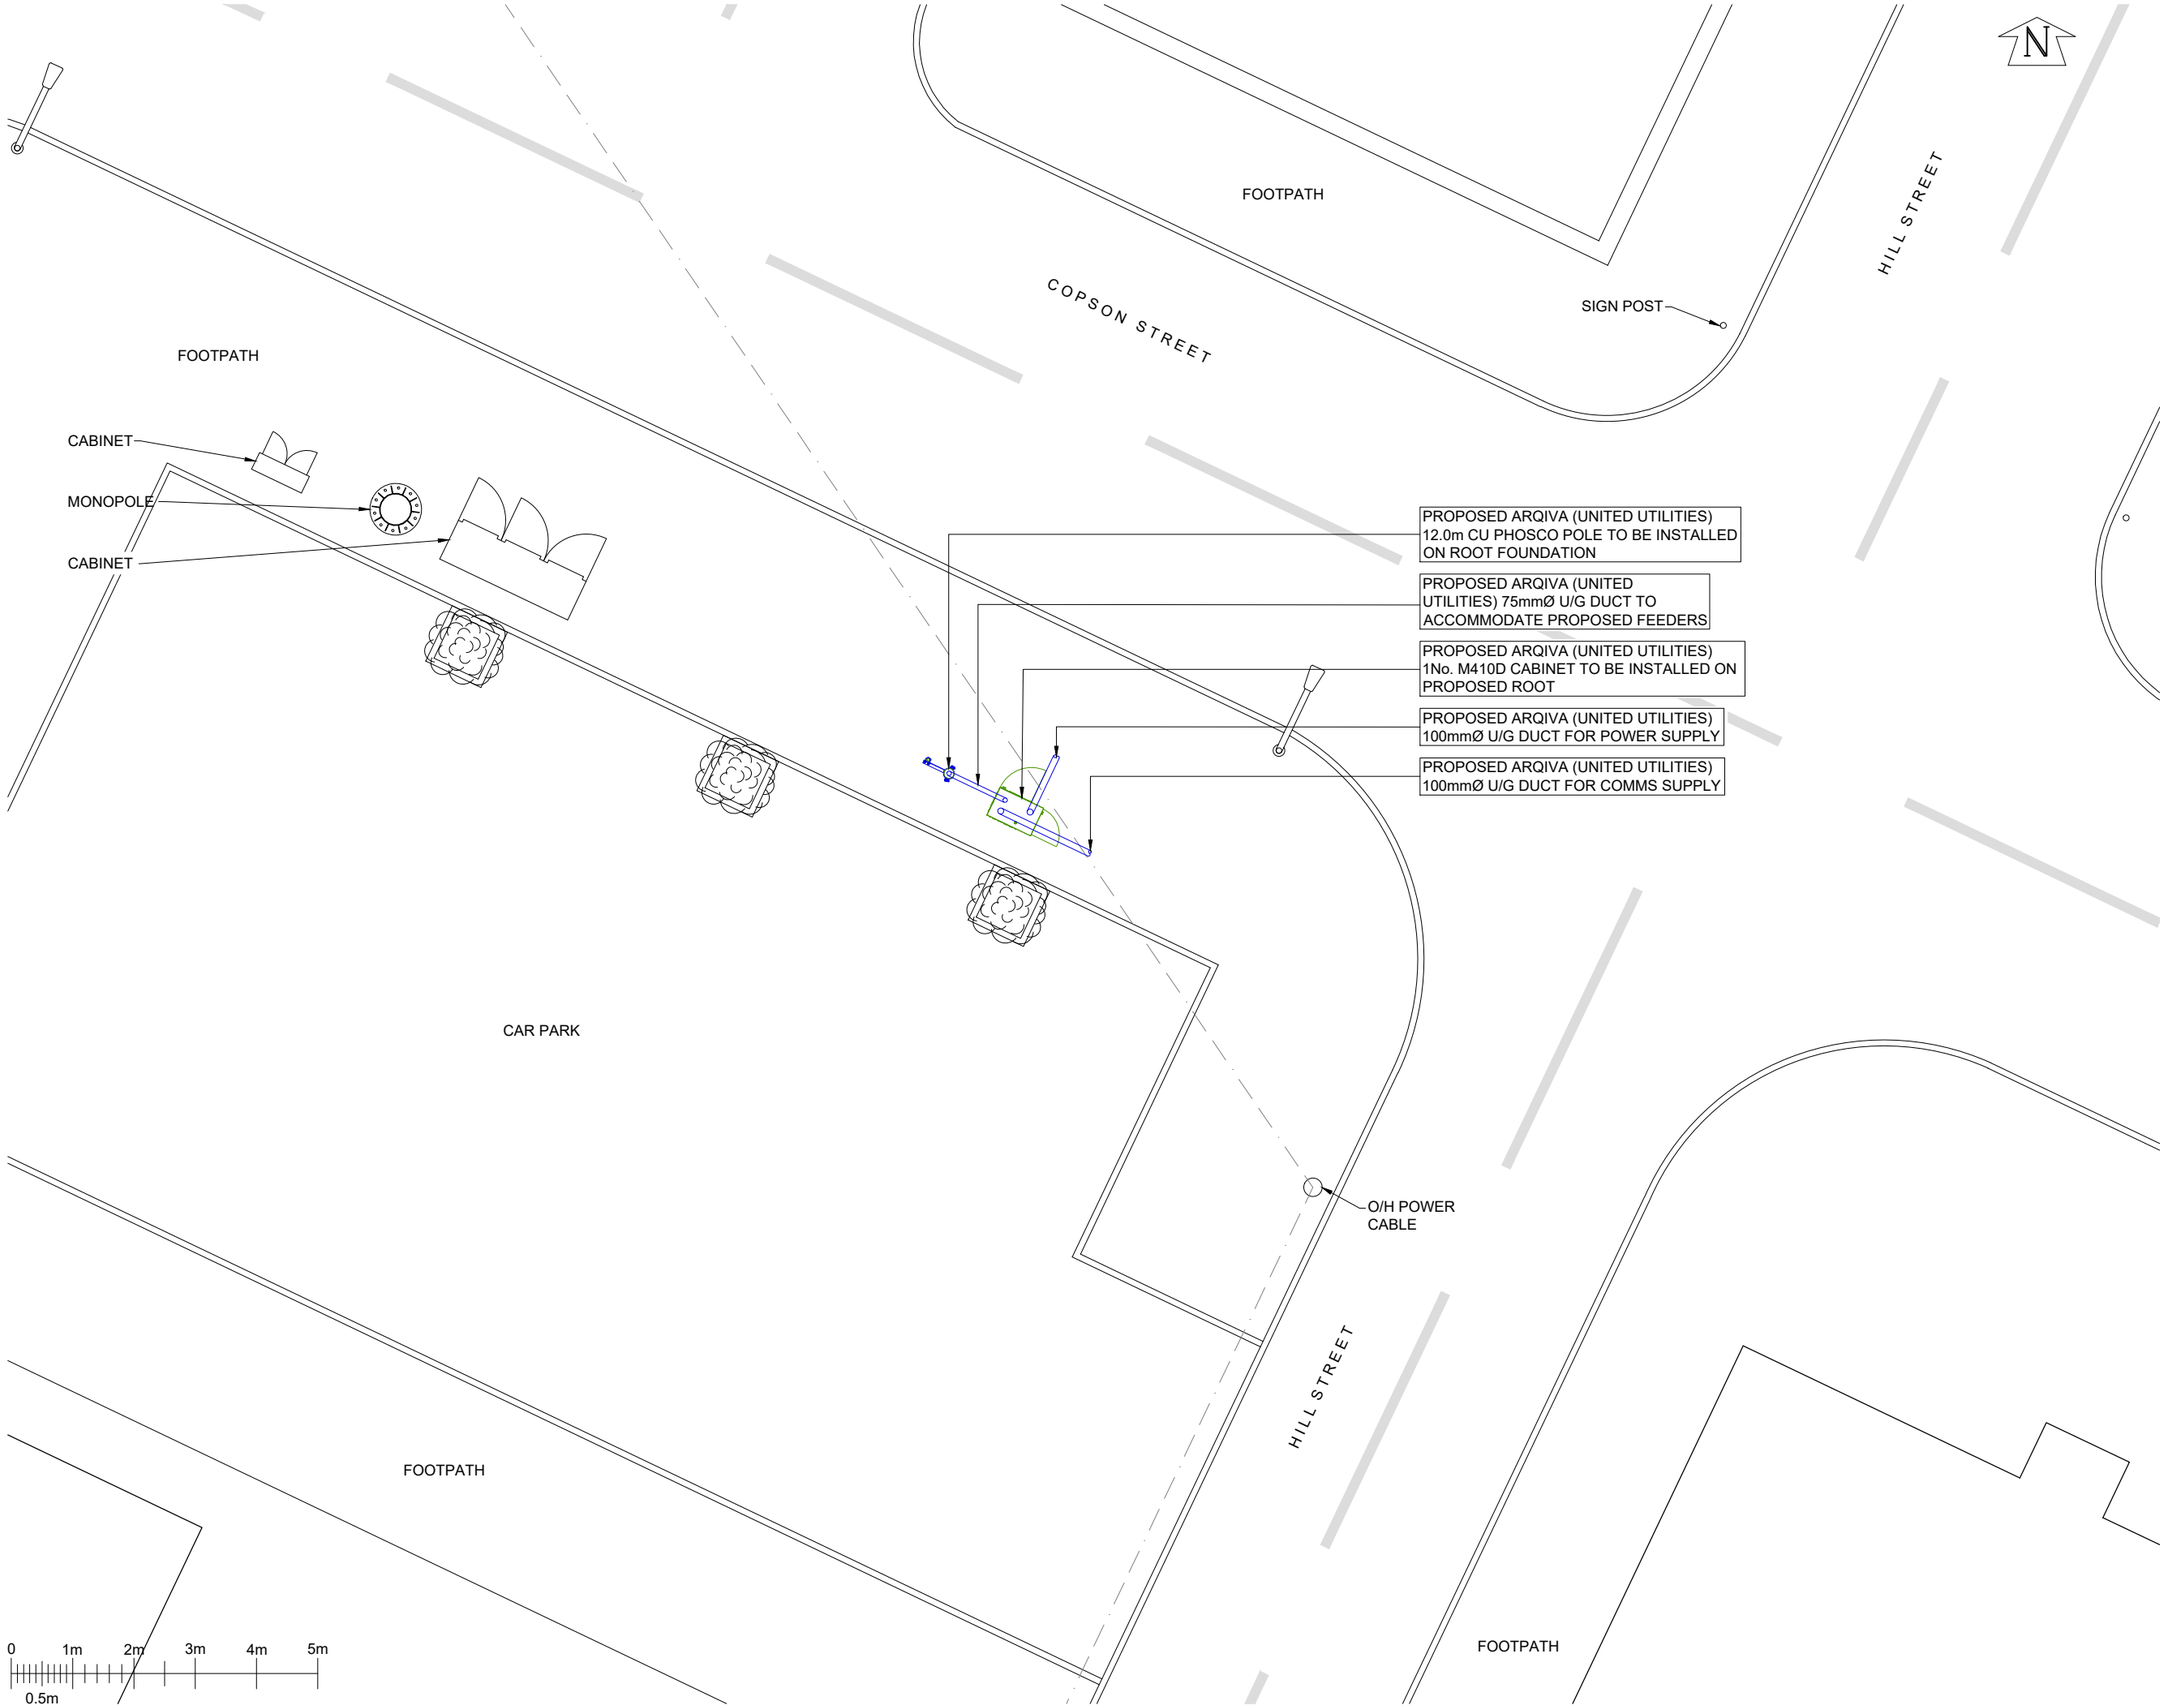


© Arqiva
All rights reserved. No part of this publication may be reproduced, stored in a retrieval system or transmitted in any form or by any means (Electronic, Mechanical, Photocopying, Recording or otherwise), without the prior written consent of the Company.

NOTES

OTHER USERS PROPOSALS

FEINT DETAILS SHOWN AS ARE INDICATIVE OF OTHER USERS PROPOSALS WHICH MAY BE THE SUBJECT OF SEPARATE APPLICATIONS

UTILITIES

UNDERGROUND AND OVERGROUND UTILITIES POSITIONS ARE INDICATIVE ONLY. POSITIONS MUST BE CONFIRMED PRIOR TO ANY WORKS. REFER TO SHE-GH-015 SHE006 - EXCAVATIONS.

DRAINAGE	
DUCTS	
FEEDERS	
FIBRE	
GAS	
LIGHTNING PROTECTION	
POWER	
SERVICES UNKNOWN	
TELECOMS	
WATER	

SITE SURVEY

THIS DRAWING HAS BEEN PRODUCED FROM INFORMATION OBTAINED BY A SITE SURVEY ON 02/09/2025.

PROJECT: UUW M144

ISS	REVISION	DATE	DRN	APP
	PROJECT:			
	PROJECT:			
3	PROJECT: 12284527 PLANNING AMENDMENT	13/11/25	HFC	HFC
2	PROJECT: 12284527 PLANNING ISSUE	29/10/25	HFC	HFC
1	PROJECT: 12284527 SITE RECORD	22/10/25	AD	KML

arqiva
Crawley Court, Winchester, Hampshire, SO21 2QA
cad.services@arqiva.com

SITE No.	325546

COPSON STREET SW
COPSON STREET
WITHINGTON
MANCHESTER
GREATER MANCHESTER
M20 3HE

NGR	SJ 84749 93068
OS GRID	384749 393068

TITLE
SITE PLAN
PROPOSED
ARQIVA (UNITED UTILITIES)

SCALE	1:100	
DRAWN	AD	21/10/25
APPROVED	HFC	13/11/25

DRAWING No.	SHEET 1 OF 1	REV.
325546-01-100-MD003		3

A3

PROPOSED ANTENNA DETAILS

I.D. No.	ITEM	TYPE / SIZE	BEARING	MEAN HEIGHT	FEEDER LENGTH	FEEDER TYPE	No. OF FEEDERS
TBC	A1	4220-06-405-T6 (6° elec tilt) OMNI ANTENNA	OMNI E.T.N.	13.45m	25.0m	LDF4-50	1
TBC	A2	SIRIO SO-918-2 OMNI ANTENNA	OMNI E.T.N.	4.19m	6.0m	CNT400	1

PROPOSED GPS DETAILS

I.D. No.	TYPE / SIZE	MEAN HEIGHT	FEEDER LENGTH	FEEDER TYPE	No. OF FEEDERS
TBC	BULLET III GPS MODULE	12.0m	15.0m	CNT400	1

PROPOSED ARQIVA (UNITED UTILITIES) 1No. LDF4-50 & 2No. CNT400 FEEDERS TO BE INSTALLED. EXISTING AND PROPOSED CABLE MANAGEMENT TO BE UTILIZED FOR PROPOSED UPGRADE


PROPOSED ARQIVA (UNITED UTILITIES) 1No. 4220.06.405_T6 OMNI ANTENNA AT 13.45m I.D. No. TBC TO BE INSTALLED ON PROPOSED 12.0m CU PHOSCO MONOPOLE

PROPOSED ARQIVA (UNITED UTILITIES) 1No. BULLET III GPS MODULE AT 12.0m MEAN HEIGHT I.D. No. TBC, TO BE INSTALLED ON PROPOSED 12.0m CU PHOSCO MONOPOLE

PROPOSED ARQIVA (UNITED UTILITIES) 12.0m CU PHOSCO POLE TO BE INSTALLED ON ROOT FOUNDATION

PROPOSED ARQIVA (UNITED UTILITIES) 1No. SIRIO SO-918-2 UHF COLLINEAR ANTENNA AT 4.19m MEAN HEIGHT I.D. No. TBC TO BE INSTALLED ON PROPOSED 12.0m CU PHOSCO MONOPOLE

PROPOSED ARQIVA (UNITED UTILITIES) 1No. M410D CABINET TO BE INSTALLED ON PROPOSED CONCRETE BASE

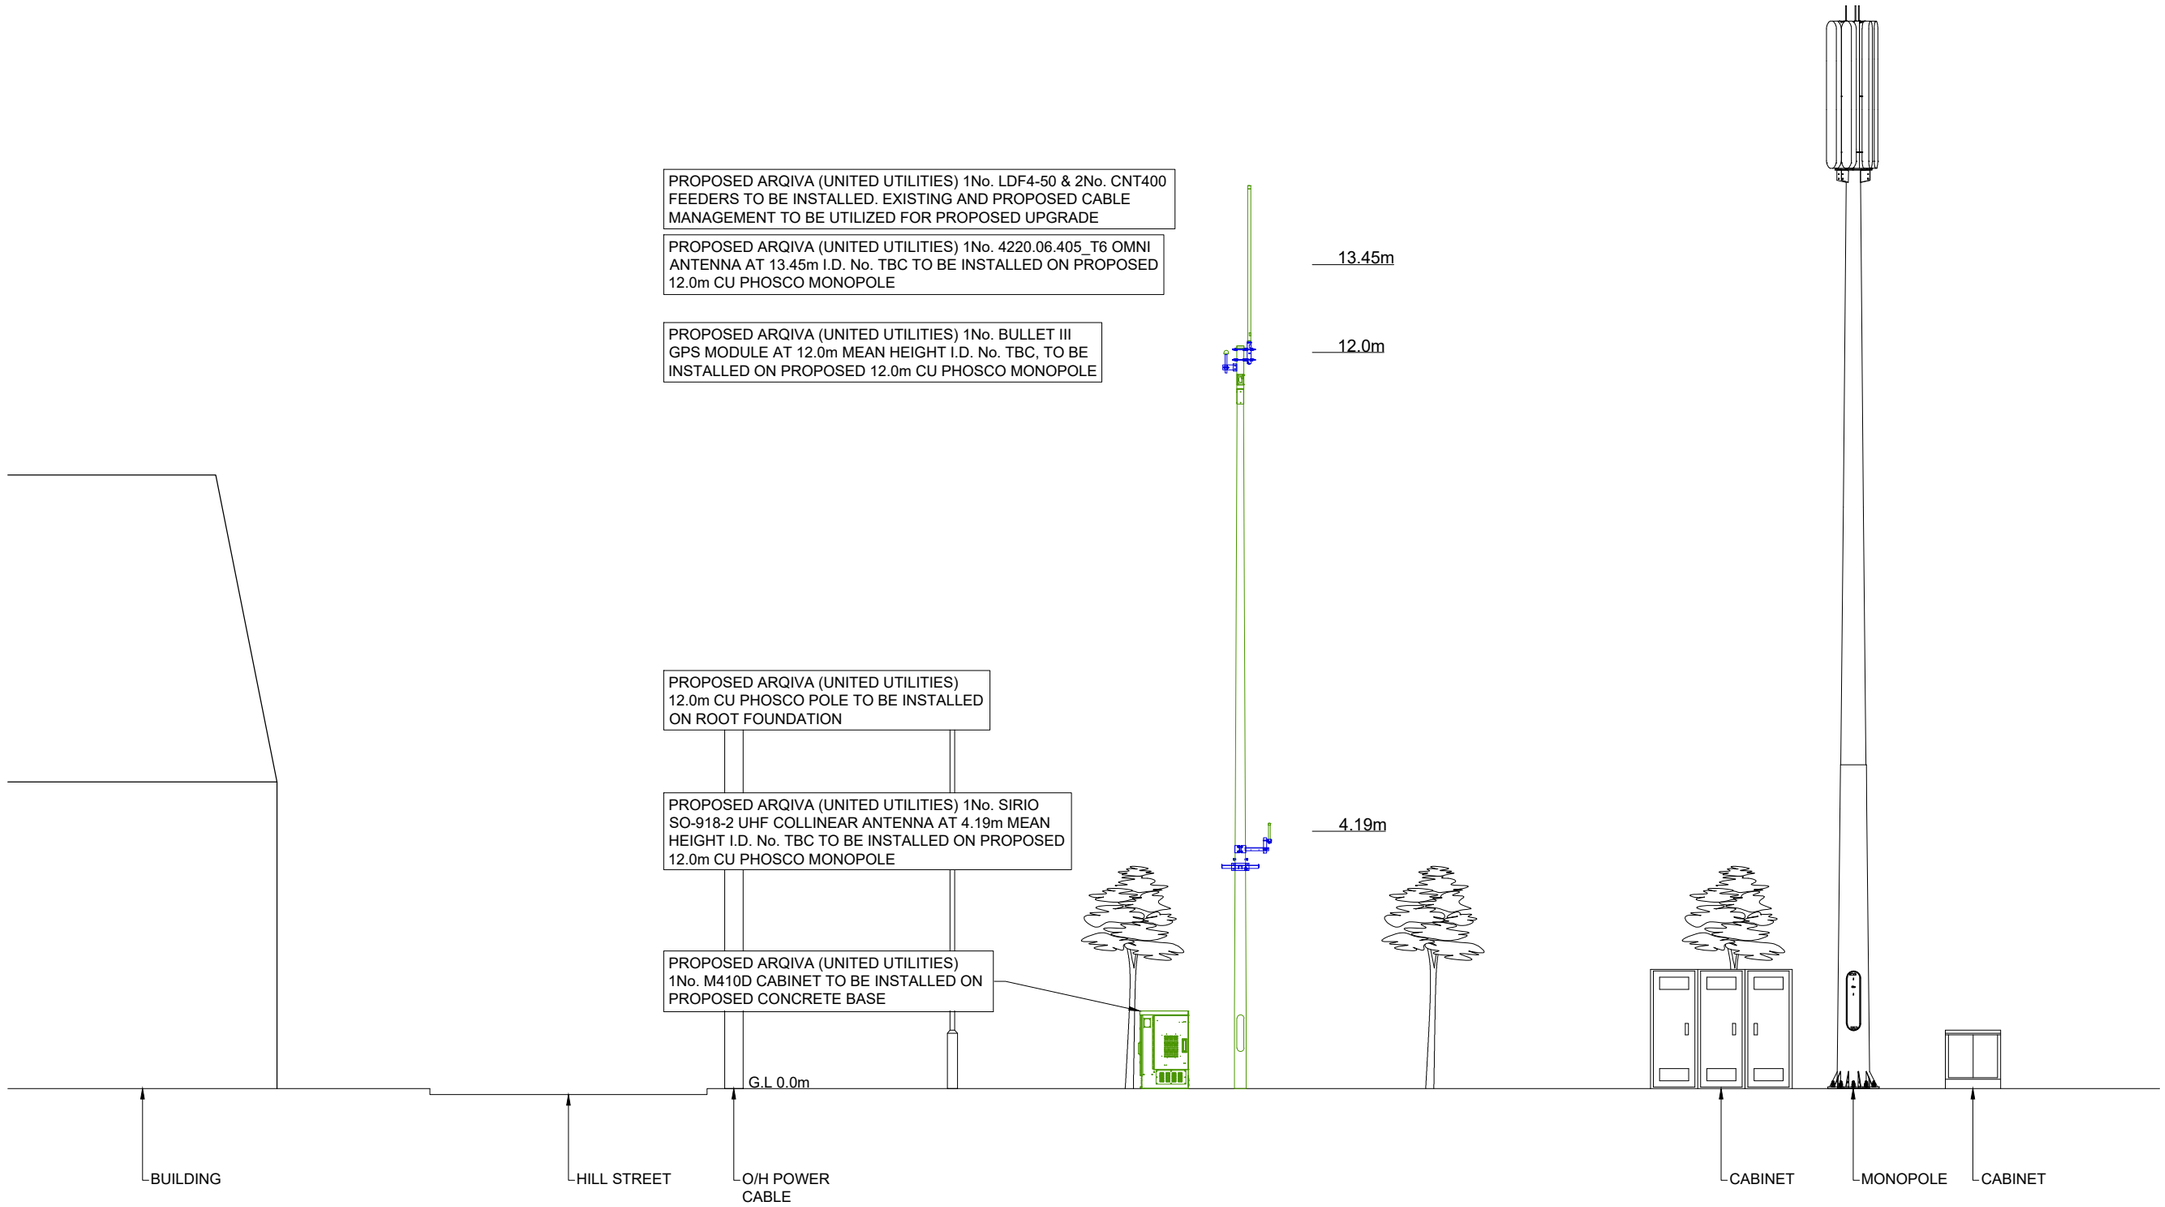

0 1m 2m 3m 4m 5m
0.5m

NORTH-EAST ELEVATION

© Arqiva
All rights reserved. No part of this publication may be reproduced, stored in a retrieval system or transmitted in any form or by any means (Electronic, Mechanical, Photocopying, Recording or otherwise), without the prior written consent of the Company.

NOTES

OTHER USERS PROPOSALS
FEINT DETAILS SHOWN AS ARE INDICATIVE OF OTHER USERS PROPOSALS WHICH MAY BE THE SUBJECT OF SEPARATE APPLICATIONS

SITE SURVEY
THIS DRAWING HAS BEEN PRODUCED FROM INFORMATION OBTAINED BY A SITE SURVEY ON 02/09/2025.

PROJECT: UUW M144

ISS	REVISION	DATE	DRN	APP
	PROJECT:			
	PROJECT:			
3	PROJECT: 12284527 PLANNING AMENDMENT	13/11/25	HFC	HFC
2	PROJECT: 12284527 PLANNING ISSUE	29/10/25	HFC	HFC
1	PROJECT: 12284527 SITE RECORD	22/10/25	AD	KML

arqiva
Crawley Court, Winchester, Hampshire, SO21 2QA
cad.services@arqiva.com

SITE No. 325546

COPSON STREET SW
COPSON STREET
WITHINGTON
MANCHESTER
GREATER MANCHESTER
M20 3HE

NGR	SJ 84749 93068
OS GRID	384749 393068

TITLE
ELEVATION
PROPOSED
ARQIVA (UNITED UTILITIES)

SCALE	1:100	
DRAWN	AD	21/10/25
APPROVED	HFC	13/11/25

DRAWING No.	SHEET 1 OF 1	REV.
325546-01-150-MD003		3

A3