

Please consider the environment before printing this drawing

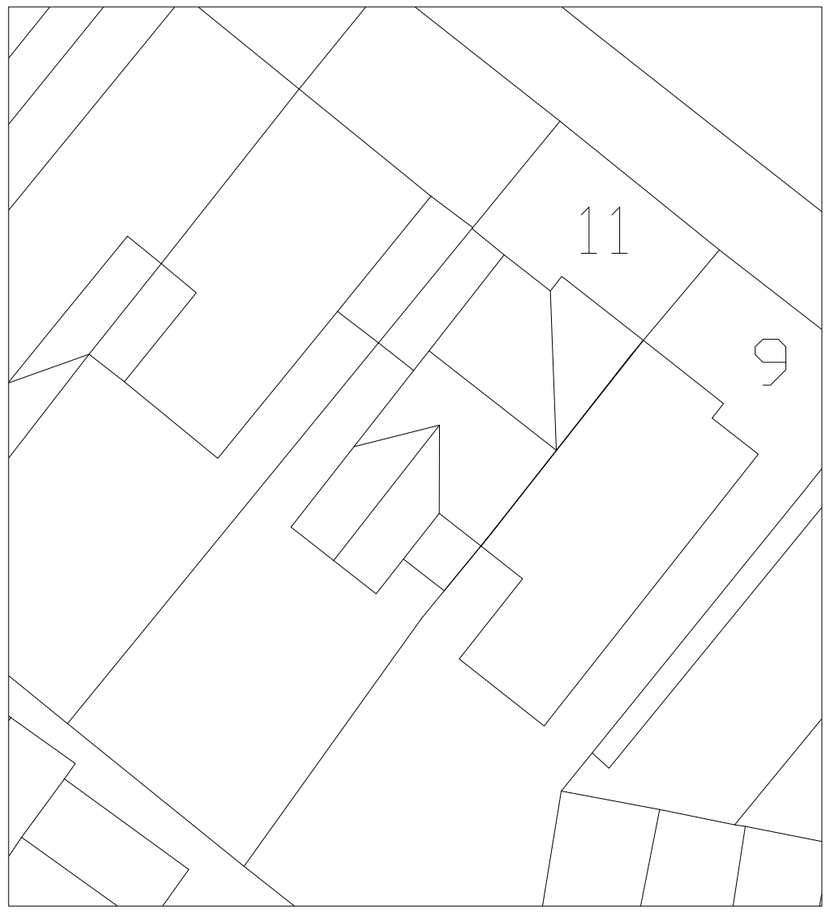


Existing Site Plan
(Scale 1:200)

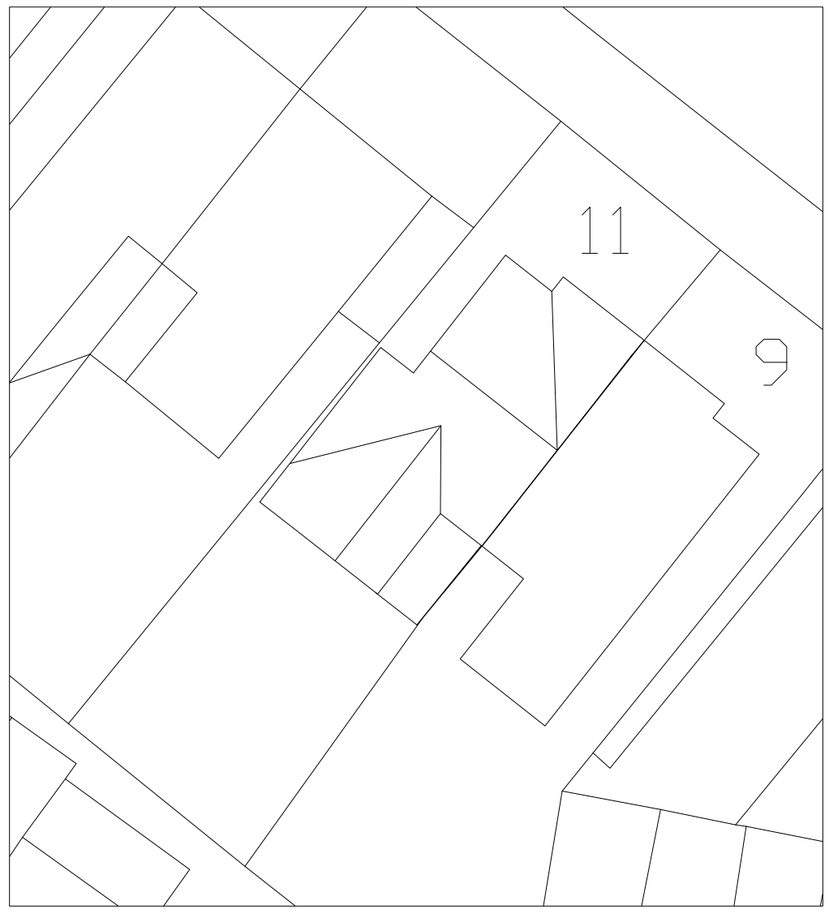


Proposed Site Plan
(Scale 1:200)

# General Notes.

1. These plans are the copyright of Steve Hunt Partnership and should not be copied in part or whole without specific written permission of the organisation.
2. This drawing is to be read in conjunction with all other relevant drawings, specifications and calculations.
3. These plans have been prepared for the purpose of obtaining planning permission and/or Building Control approval. All dimensions critical for compliance are to be checked on site by the contractor at the earliest possible stage. Survey dimensions have been recorded for the purpose of preparing these plans without any structure being exposed and therfore the accuracy cannot be guarunteed.
4. Whilst every effort has been made to ensure the accuracy of this drawing it should not be scaled for the purposes of ordering materials were accuracy is important e.g. lengths of steel. All details are to be checked by the contractor/ fabricator prior to commencement of construction / fabrication.
5. All dimensions are in millimeters unless noted otherwise.
6. All works to be carried out in strict accordance with the Building Regulations Approved Documents, specifications, relevant British Standards and where applicable local authorities requirements.
7. All specifications and designs are to be checked and approved by the Local Authority Planning and Building Control departments PRIOR to commencement of works. It is the contractor/applicants responsibility for the rectification of any works deemed to be inappropriate by the relevant Local Authority departments if the works were carried out prior to approvals being granted.
8. Any proposed changes or deviations from this drawing required by the applicant or contractor should be checked with and sanctioned by all relevant Local Authority departments PRIOR to carrying out the changes.
9. The contractor is responsible for the overall stability of the structure from the commencement of the works including the design and provision of all necessary temporary works.
10. The contractor is responsible for the location of all underground services that may exist and to divert them if necessary prior to the commencement of the works.
11. It is the responsibility of the applicant to notify the adjoining property owners of their intention to build on, or within 3 metres of the boundary line under the Boundary Wall Act 1996 legislation. This should take the form of a written notice, details of which can be found at the ODPM website or from the Local Authority Development Control Department.

PRELIMINARY

THIS DRAWING IS A PRELIMINARY MODEL AND SUBJECT TO CHANGE

NOT FOR CONSTRUCTION

N

| REV | DATE | REVISION DETAILS | DRAWN | CHKD |
|---|---|---|---|---|
| A | 26.11.25 | For Planning Approval | RJH | GSH |
| 0 | 10.11.25 | For Pre-Planning Advice | RJH | GSH |

CLIENT:
Ms S. Aggarwal

DRAWING STATUS:
For Planning Approval

PROJECT:
11 Nicolas Road
Chorlton, Manchester, M21 9LG

DRAWING TITLE:
Existing & Proposed Site Plans

Steve Hunt Partnership
*Design Consultants*
NEWSPAPER HOUSE
TANNERY LANE, PENKETH
WARRINGTON, WA5 2UD
TEL: 01925 722003
EMAIL: info@shpltd.com

SCALE 1:200
1.0m 3.0m 5.0m

DOCUMENT NUMBER 25-10912_03
PAGE SIZE A1
REV A